


ARUN DISTRICT COUNCIL				
No.	EG	65	07	
Received				

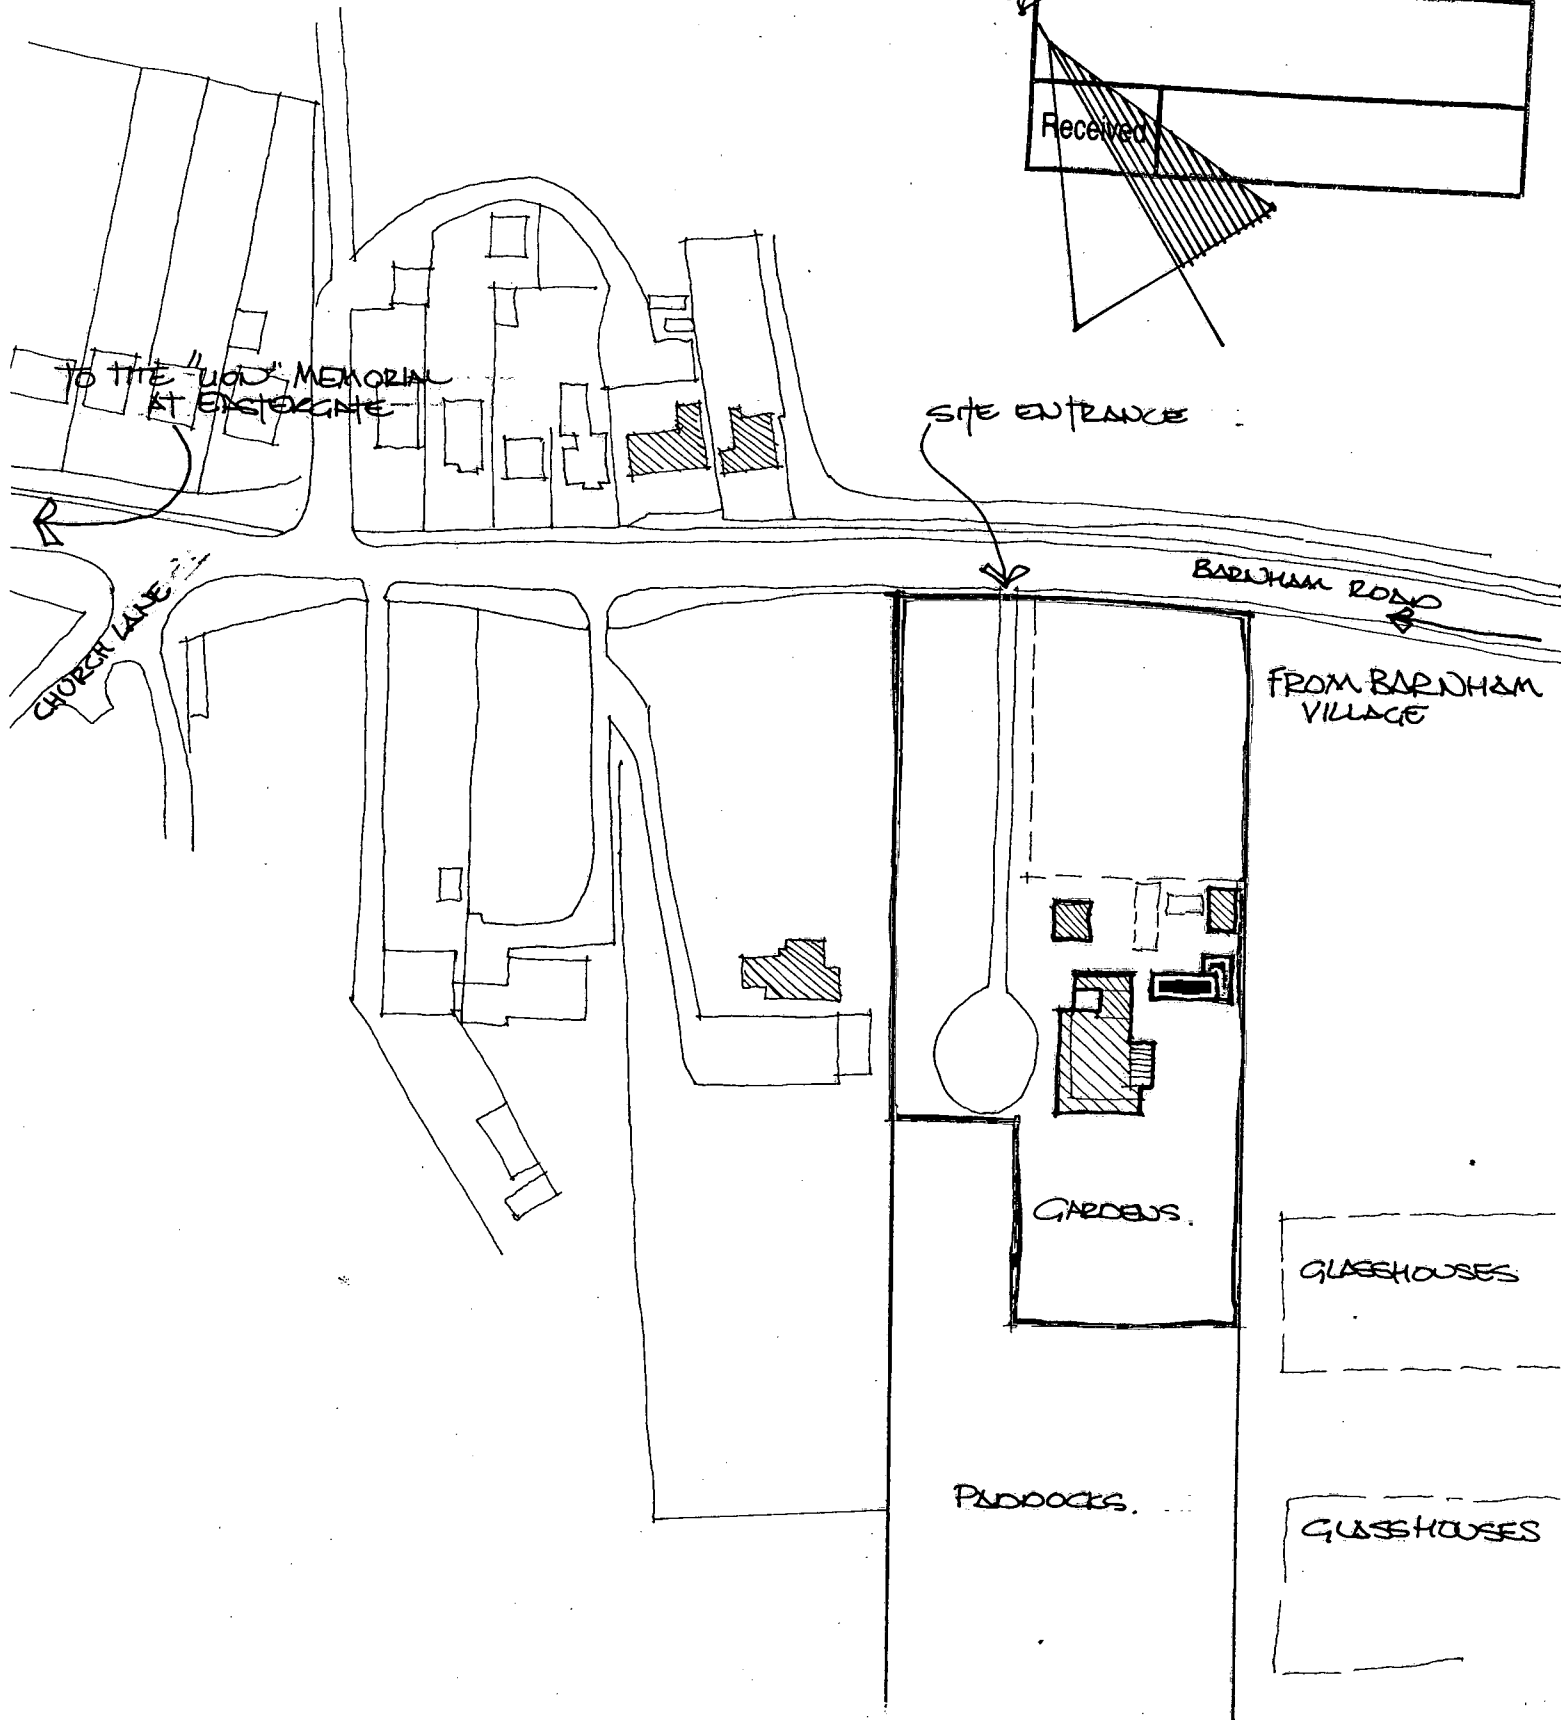

"BOWERIES", BARNHAM ROAD, BARNHAM.
 LOCATION PLAN - SCALE - 1:1250