
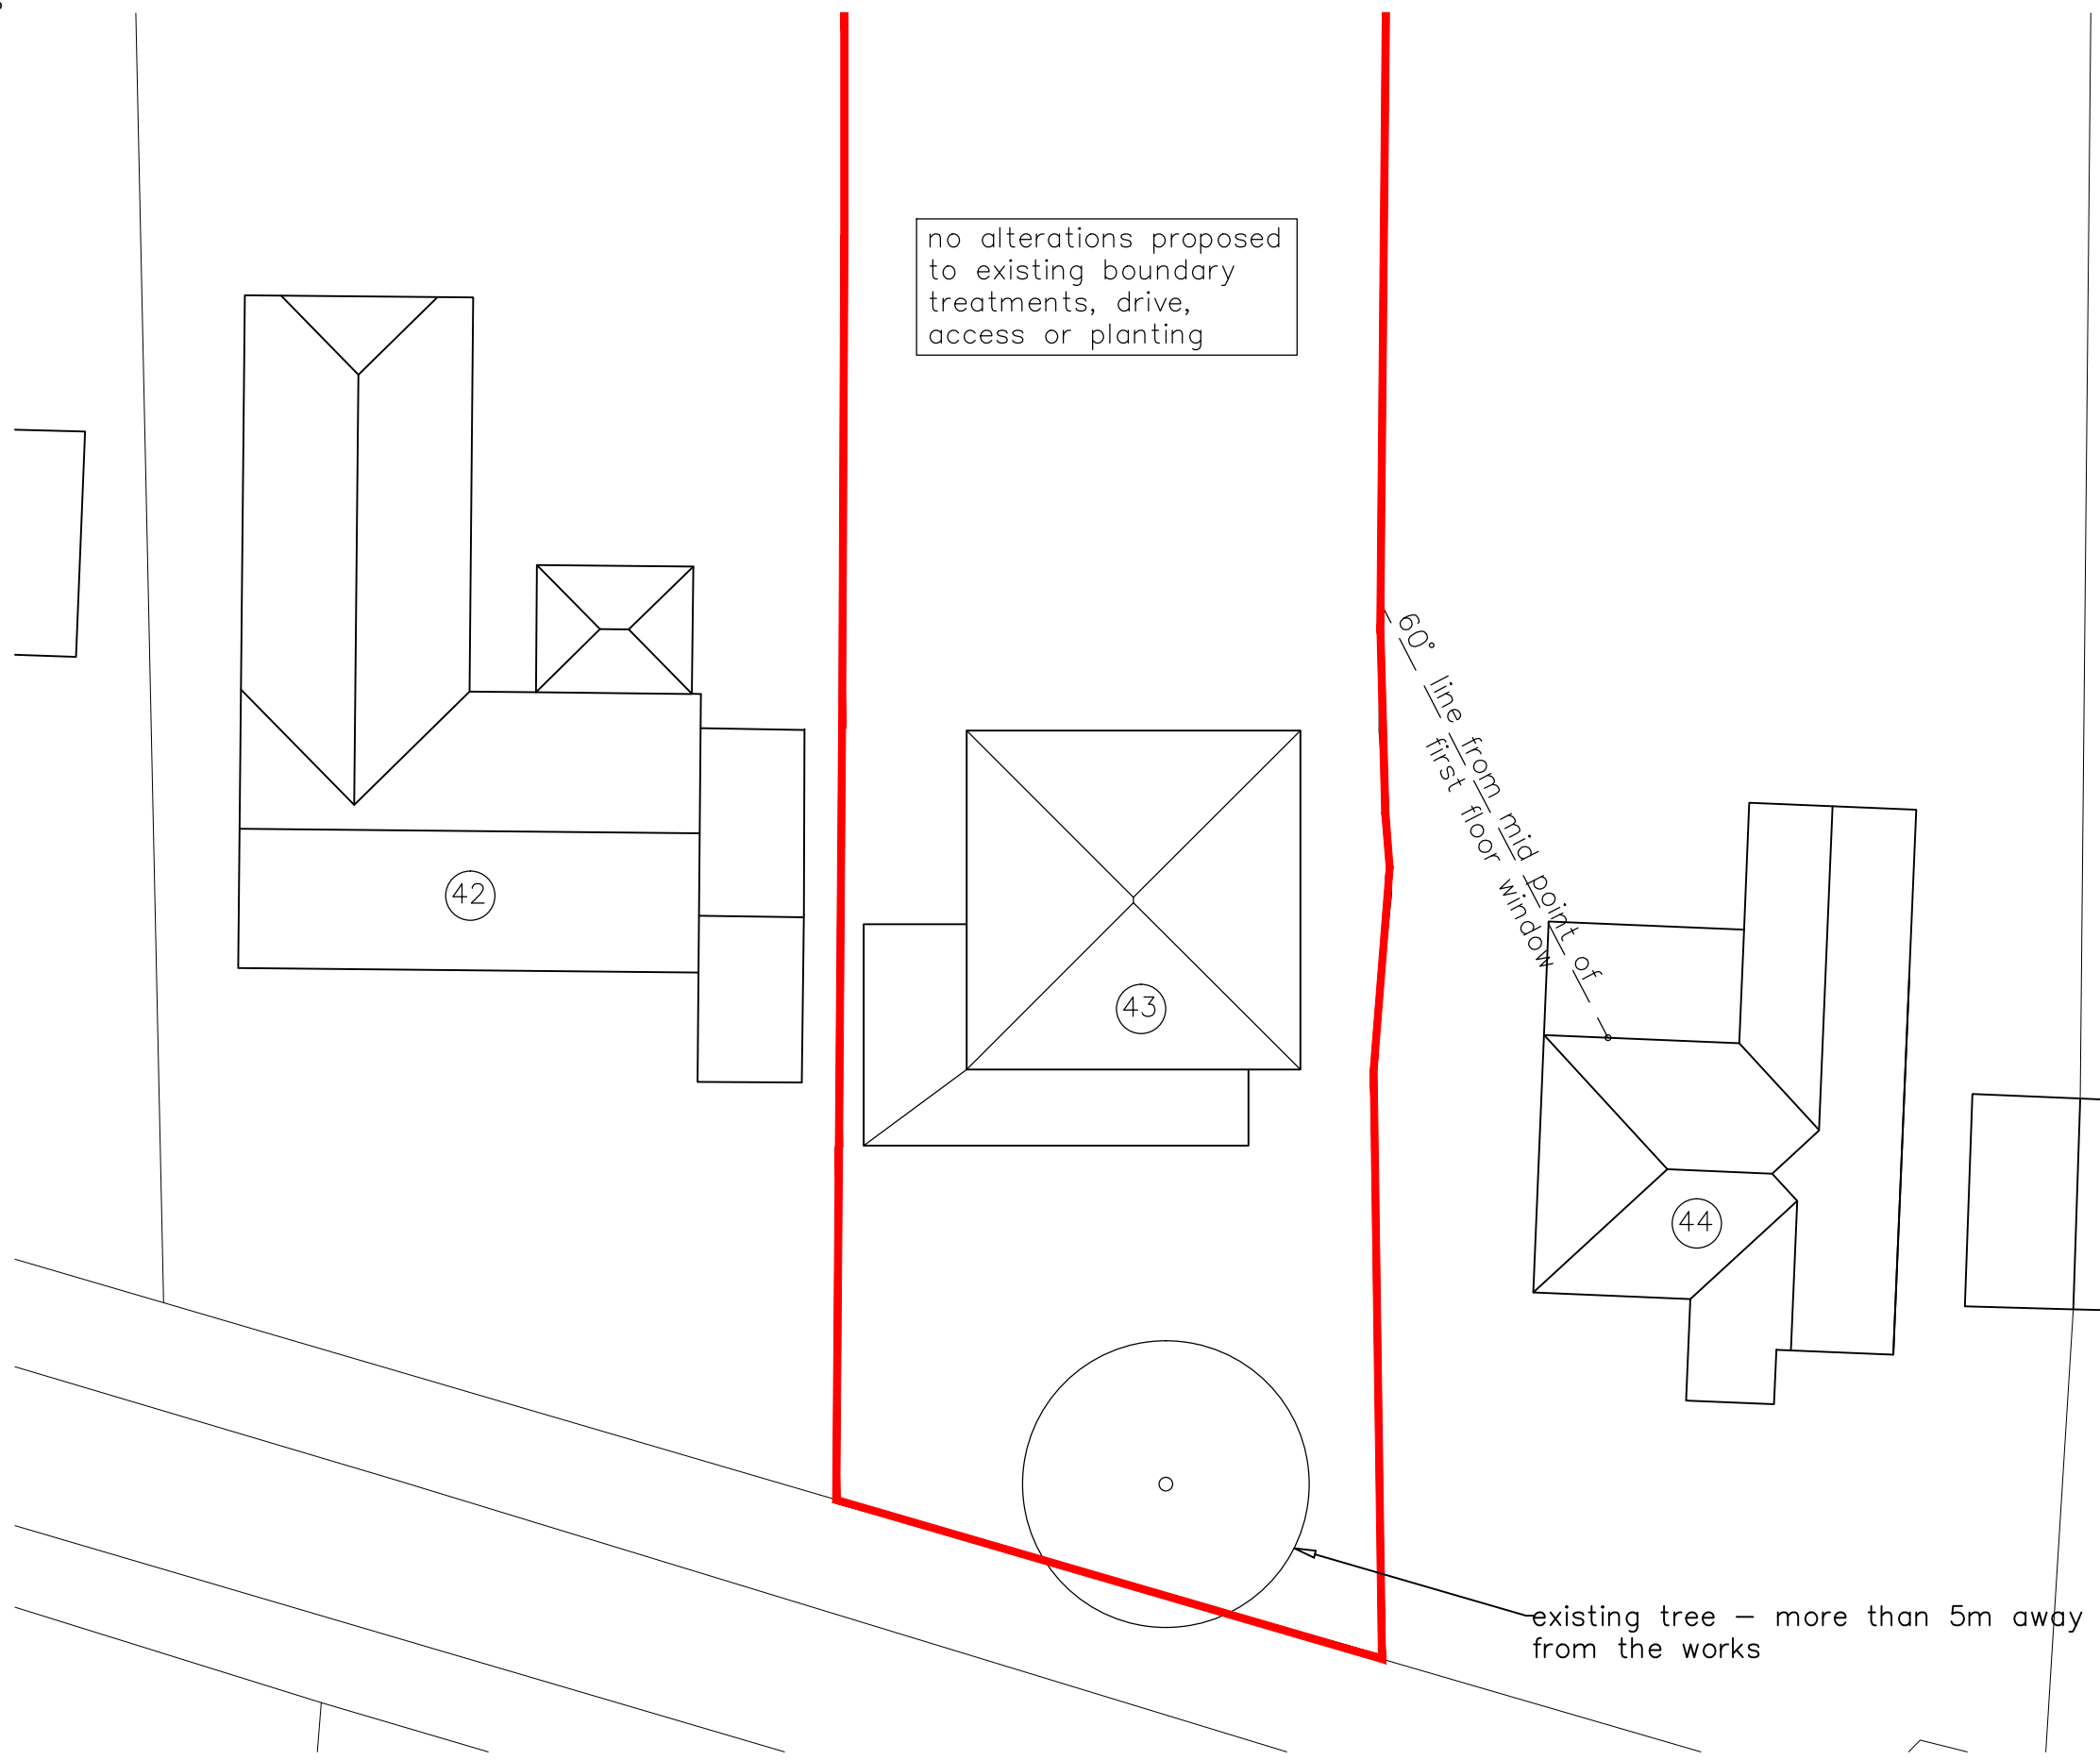


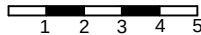

proposed site plan

1:200@A3

bis design

01243 850411 07887 777085 ben@bisdesign.co.uk www.bisdesign.co.uk



0725/DPA06

43 Elm Grove Barnham Bognor Regis PO22 0HL
revision 01