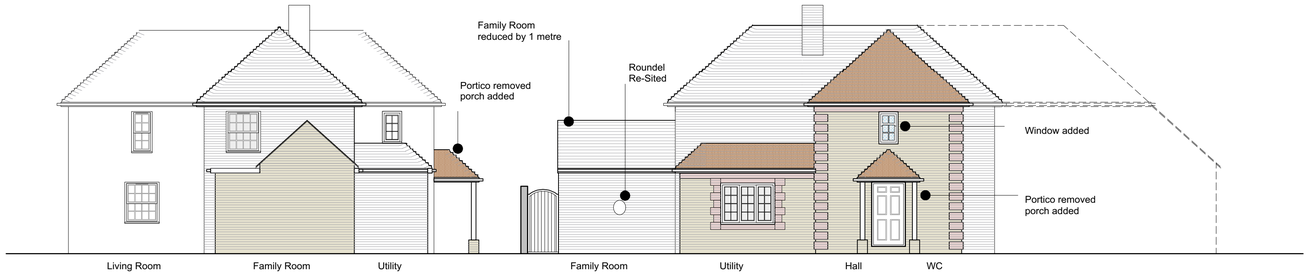

EAST ELEVATION

NORTH ELEVATION

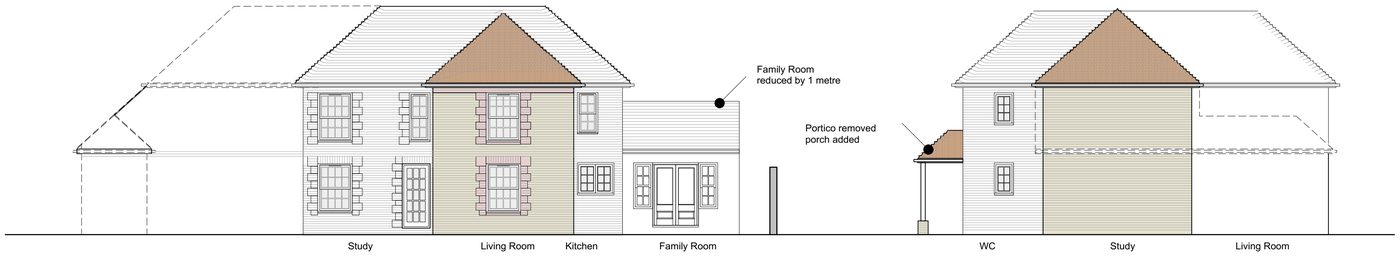

SOUTH ELEVATION

WEST ELEVATION

PROPOSED ELEVATIONS No 97 1:100

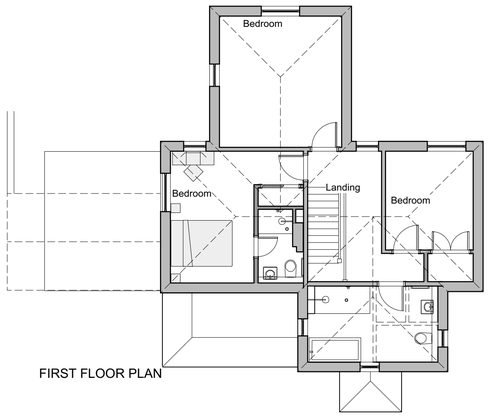

FIRST FLOOR PLAN

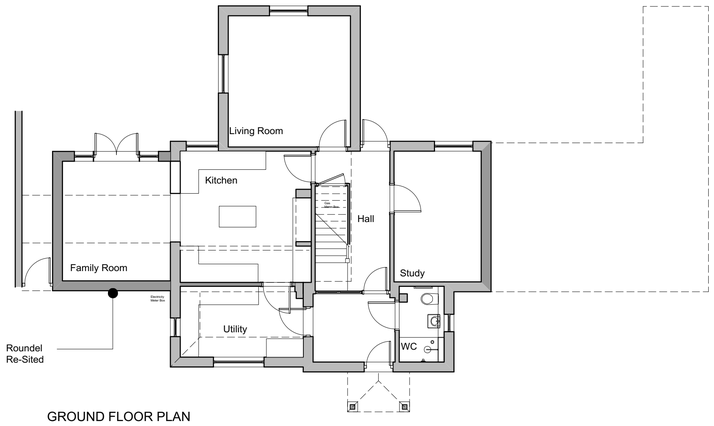

GROUND FLOOR PLAN

PROPOSED FLOOR PLANS No 97 1:100

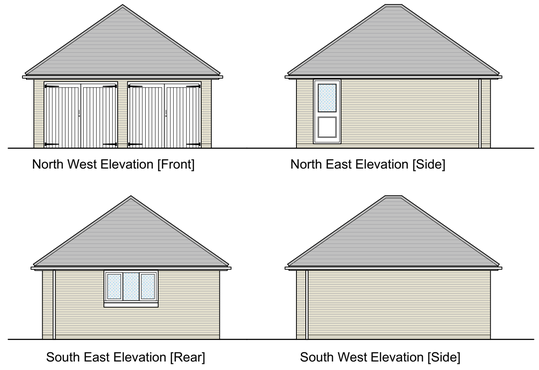

Proposed Elevations Garage to 97 Barnham Road 1:100

0 2 4 6 8 10 m

1 3 5 7 9

1:100 @ A1

Rev	Date	Amend	Revision
B.	14062017	gm	NMA Alterations to side extension and front elevation
A.	31012017	gm	Alterations following site survey 28012017

Gerald Moore RIBA. Chartered Architect

1 Exmoor Crescent Worthing West Sussex BN13 2PL

Tel: 01903 609607 Mobile: 07793 00 44 62

www.geraldmooreriba.co.uk e-mail: contact@geraldmooreriba.co.uk

Client: SIGMA HOMES LIMITED

Project: 97 BARNHAM ROAD BARNHAM PO22 0EQ

Drawing: PROPOSED PLANS AND ELEVATIONS [97 BARNHAM ROAD]

Drg No: 1220/13/P/06B

Scales: 1:100 **Date:** NOV 2014

Drawn: gm **Drwg Size:** A1

This drawing is the copyright of Gerald Moore RIBA. The contractor should check all dimensions on site.
No dimensions are to be scaled from this drawing except for planning purposes. It is the contractor's responsibility to ensure that all works are in compliance with the current statutory requirements.