



NOTES:
Dimensions to be checked on site before commencing work.
Any discrepancies shall be reported to the architect immediately.
Do not scale from these drawings except for planning purposes.
Use figured dimensions only.
Where applicable this drawing is to be read in conjunction with other consultants' drawings.
This drawing is the copyright of hda projects ltd.

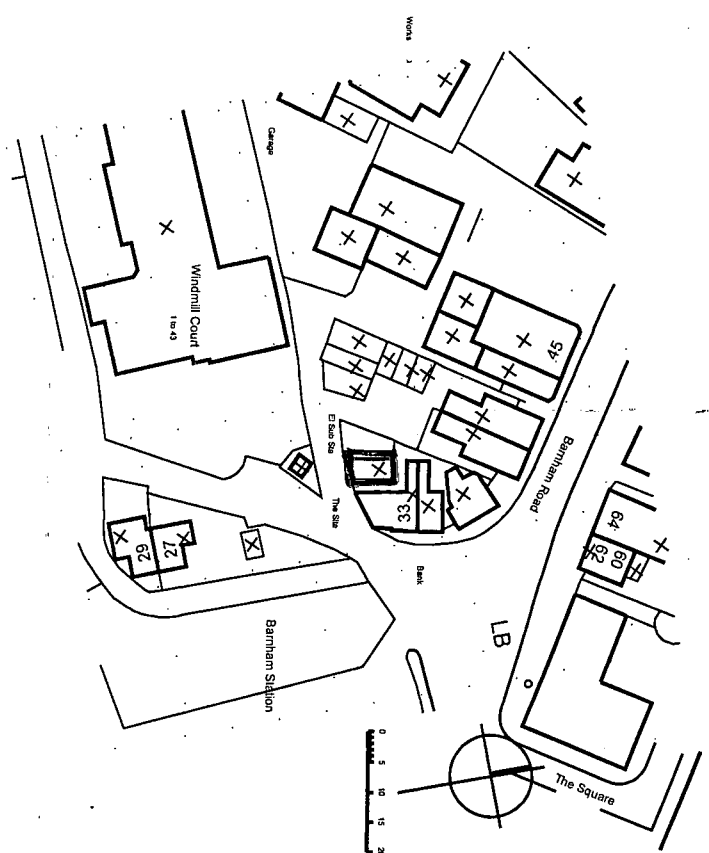

Location Plan 1 : 1250

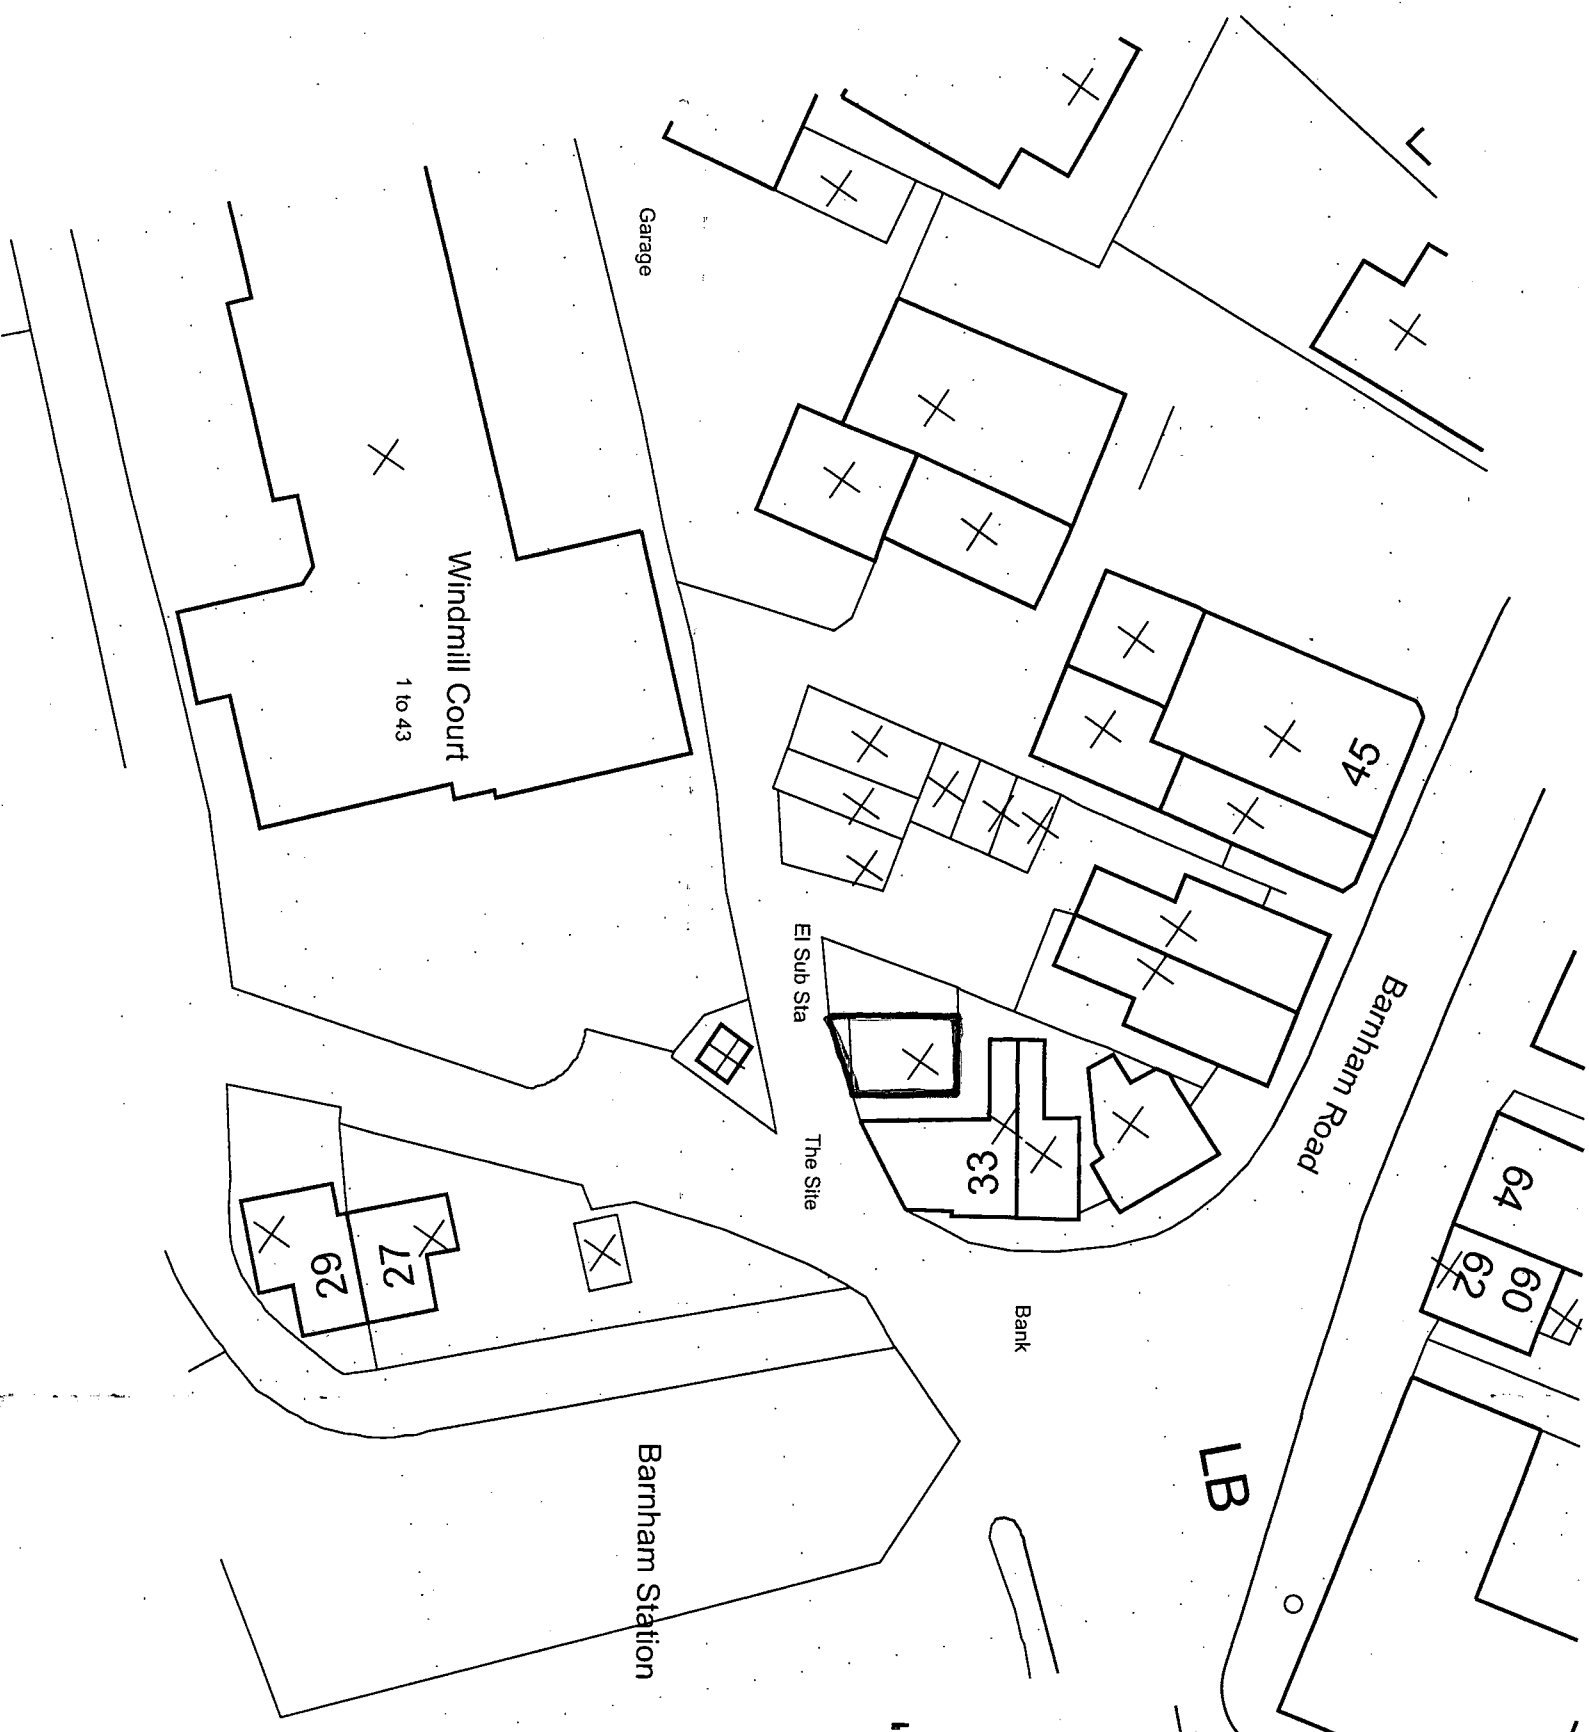

Block Plan 1 : 500

A Oct 2007 Street Names Added
Rev Date Amendment

hda projects

• Unit One • Broadbridge Business Centre • Delling Lane
• Broomham • Chichester • West Sussex • PO16 6NF
• Tel: 44 (0) 1243 574600 • Fax: 44 (0) 1243 574603
• e-mail: hda.projects@talktalk.net

For
John Fenton + P Anthony

Project
The Barn
Barnham Road
PO22 0ER

Title
Change of use to residential
Block + Location Plans

Date	Drawn	Scale	Checked
Oct 2007	wjm	1 : 500 + 1250 @ A3	wjm
Job Number	Prefix	Drawing Number	Revision
07054	P	01	A