



Ordnance
Survey®


Mapping and Data Centre



Scale 1:1250



UK MAP CENTRE
.cbr1

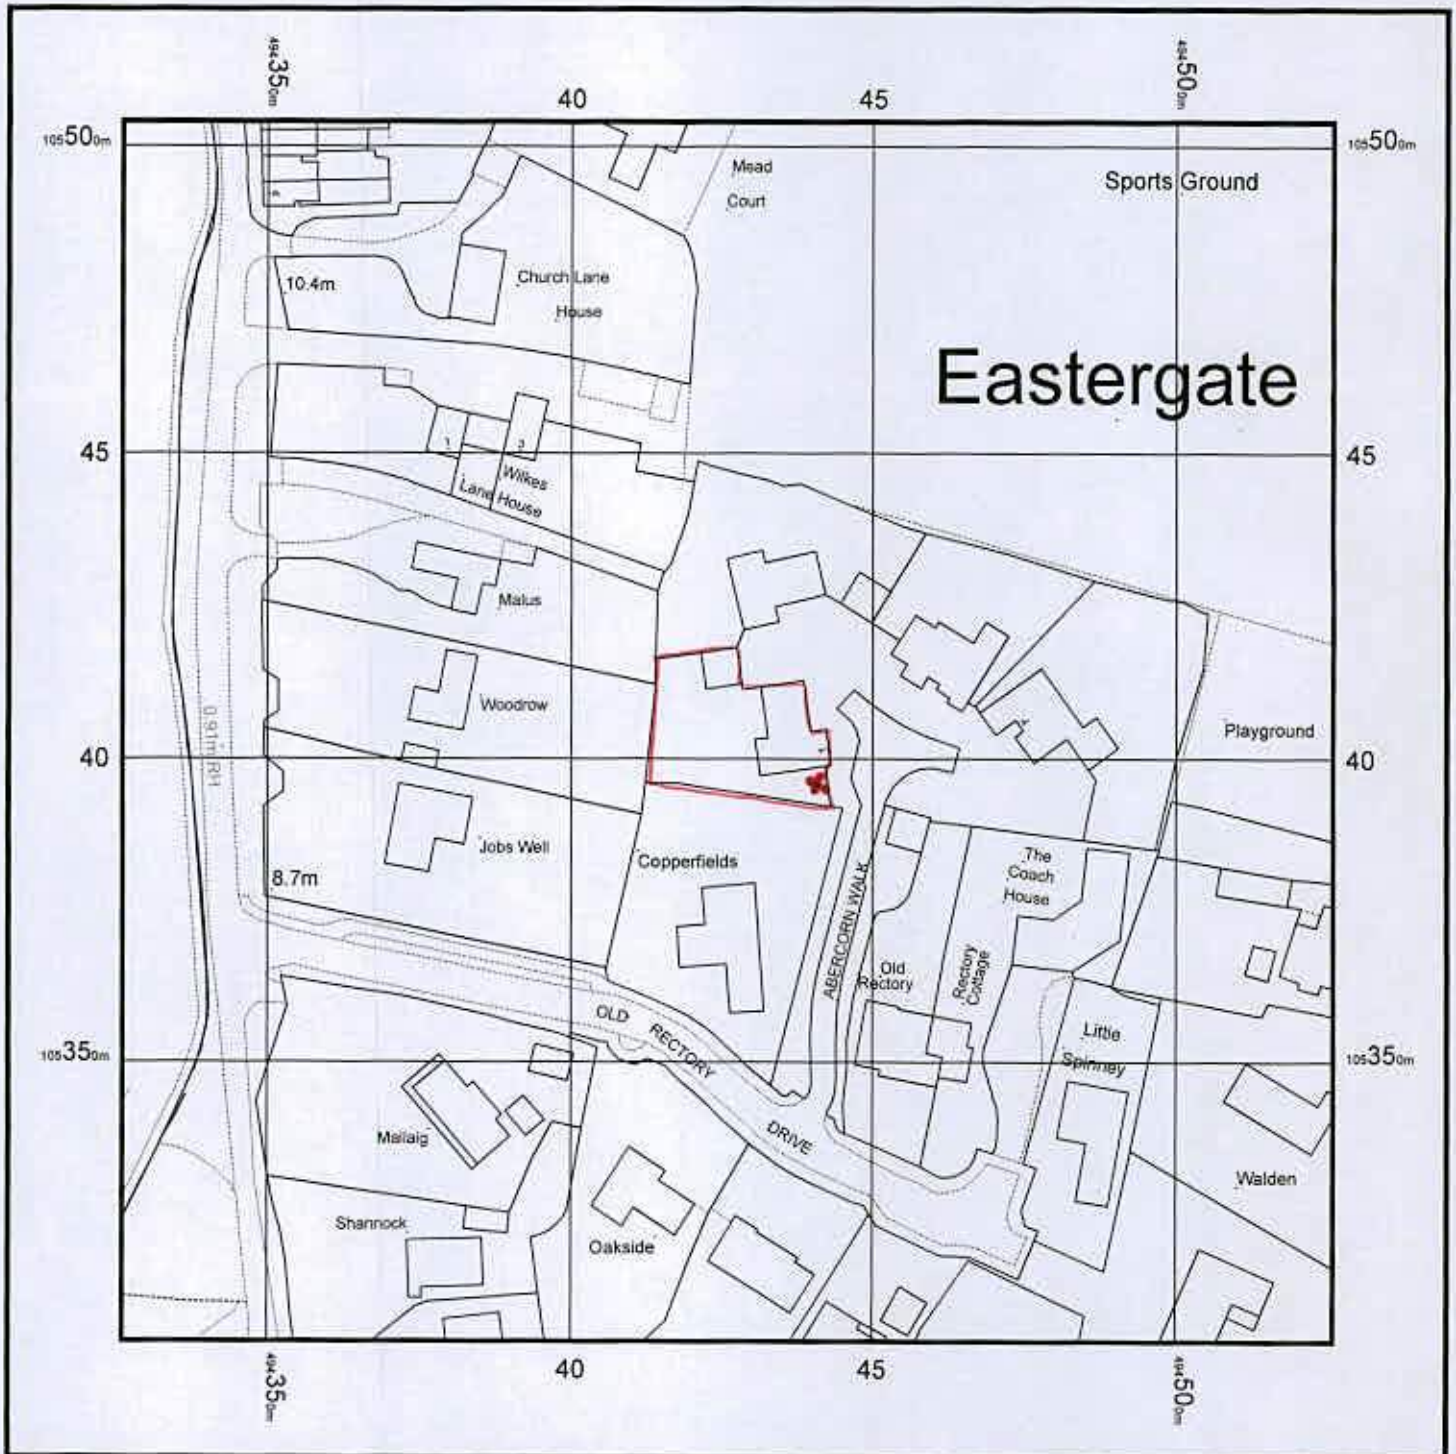

© Crown copyright and database rights 2013 Ordnance Survey 100048957. The representation of road, track or path is no evidence of a boundary or right of way. The representation of features as lines is no evidence of a property boundary.

Supplied by: www.ukmapcentre.com
Production Date: 02/12/2013

