

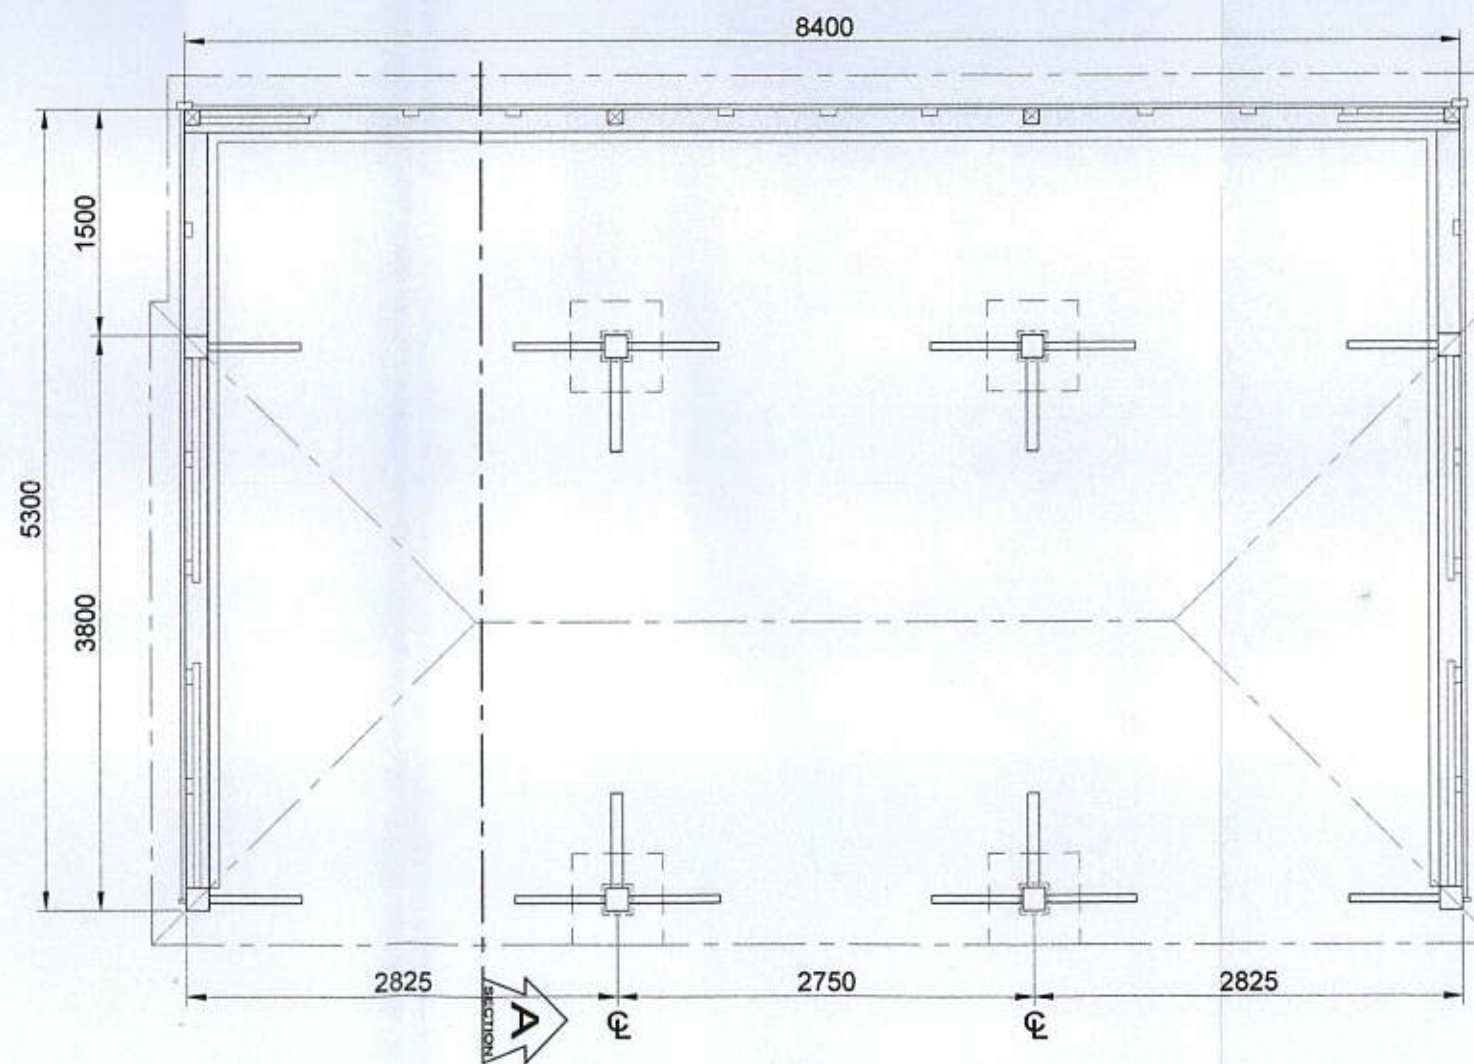
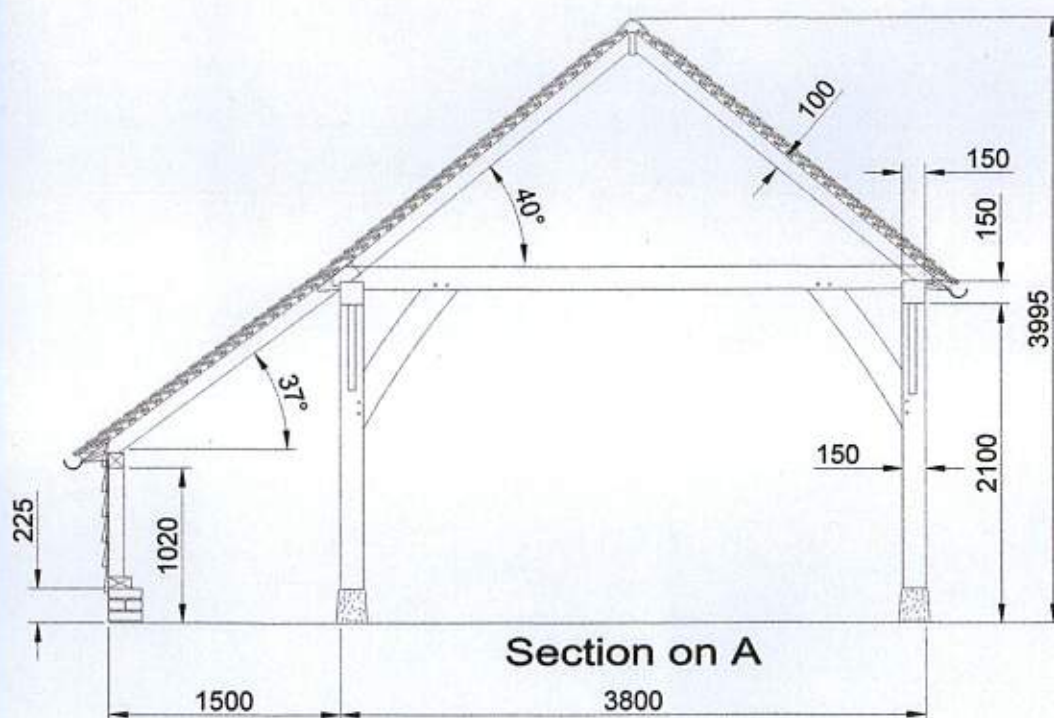
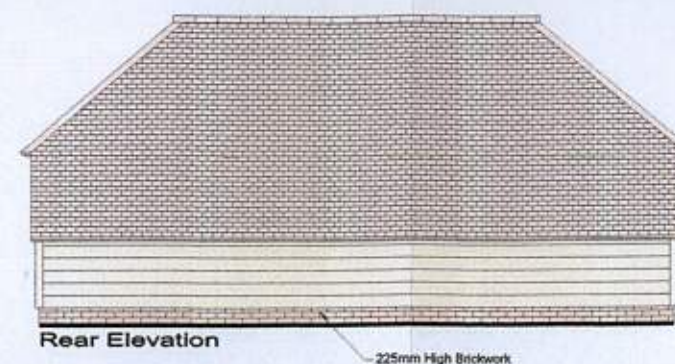
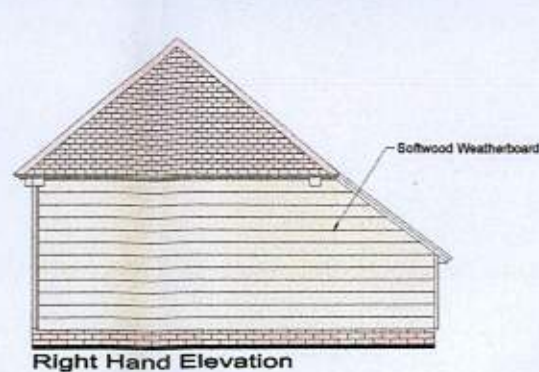
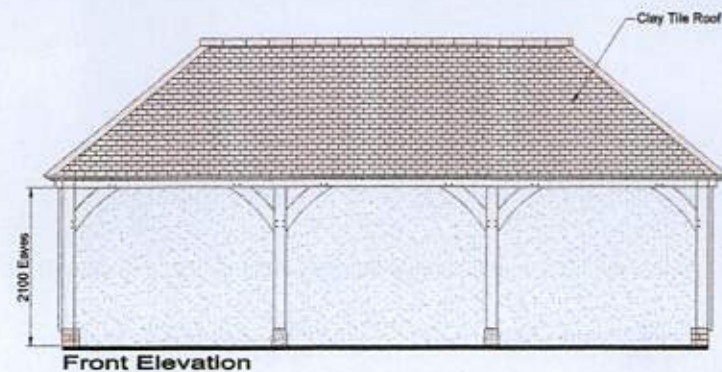


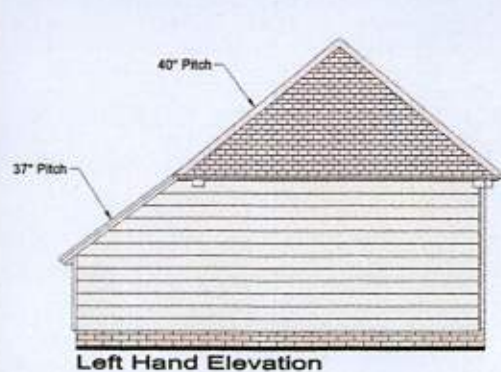

Notes:
 Dimensions to be verified on site. Figured dimensions to take priority over those scaled from drawing.
 Any areas indicated are for guidance only, no responsibility is taken for their accuracy.

This drawing is the intellectual property of The Oak Designs Co Ltd. All Copyright and Design Rights are reserved / registered and the drawing is issued on the condition that it is not copied or reproduced, retained by or disclosed to any unauthorised person, either wholly or in part, without the written consent of the designers.

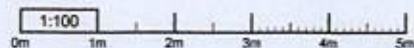

Unit 3, The Framing Yard,
 Spithurst Commercial Centre,
 Spithurst Road, Barcombe,
 East Sussex. BN8 5ED
 Tel: 01273 400411

Scale/s (A3)	Date
1:50 / 1:100	23/07/2014
Drawn by	Checked by
WTF	
Co-ordinated by	Approved by

Client	Mr E Yule
Project	Cedar End Eastergate Lane Westergate West Sussex PO20 3SJ
Drawing Title	Oak Framed Cart Lodge Plan Section & Elevations

DRG NO:	REV:
Yule E -01/01	