



SWALLOWFIELD DWELLING: Western Elevation





SWALLOWFIELD HOUSE: Southern Elevation

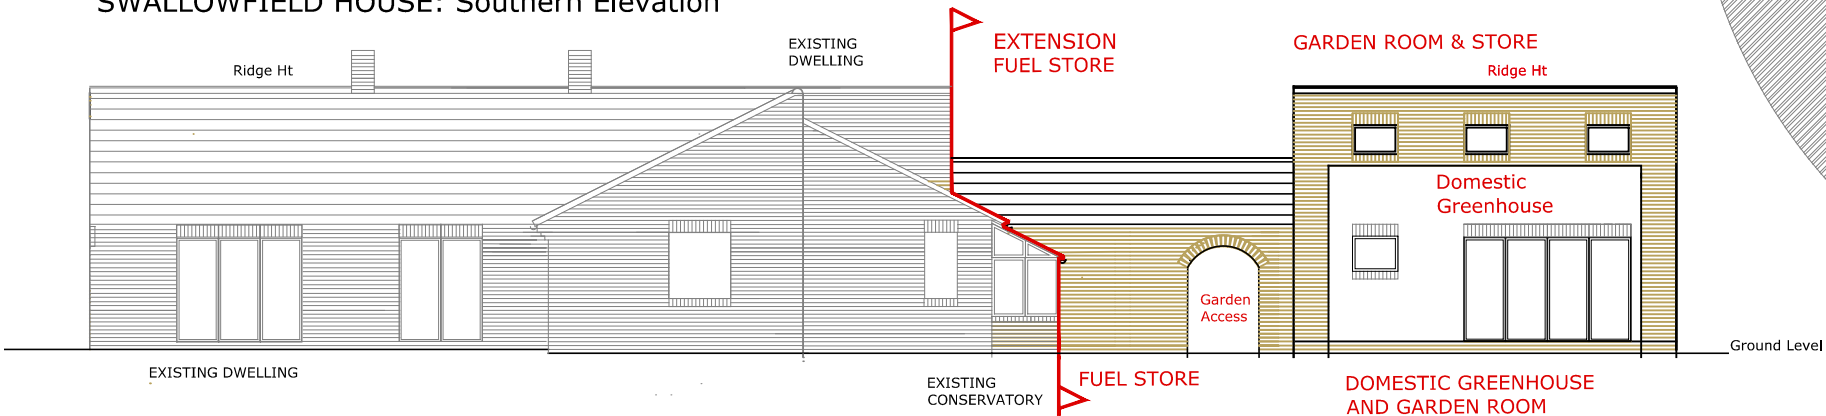


SWALLOWFIELD HOUSE: Eastern Elevation

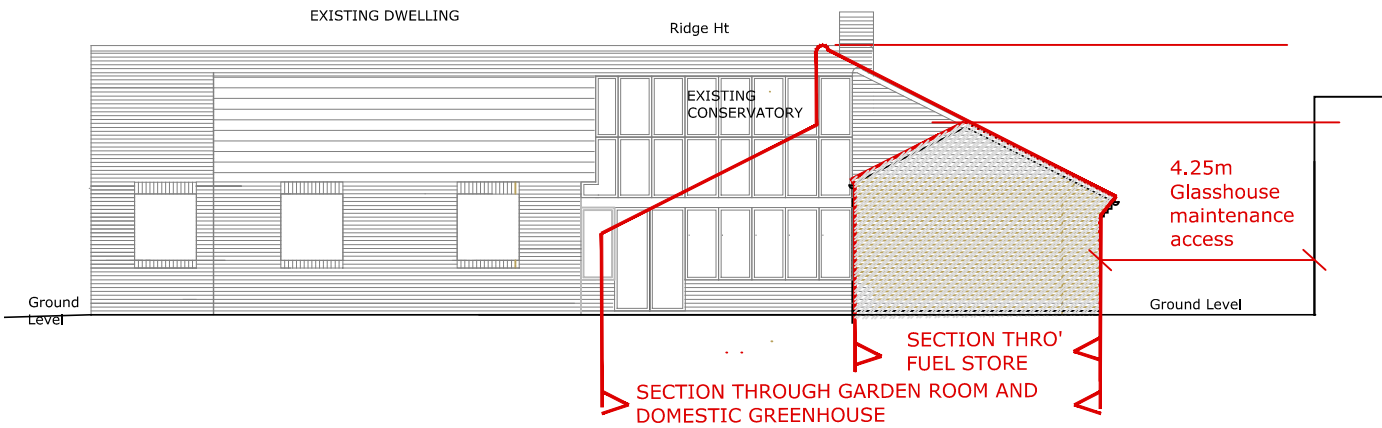

SWALLOWFIELD HOUSE: Northern Elevation

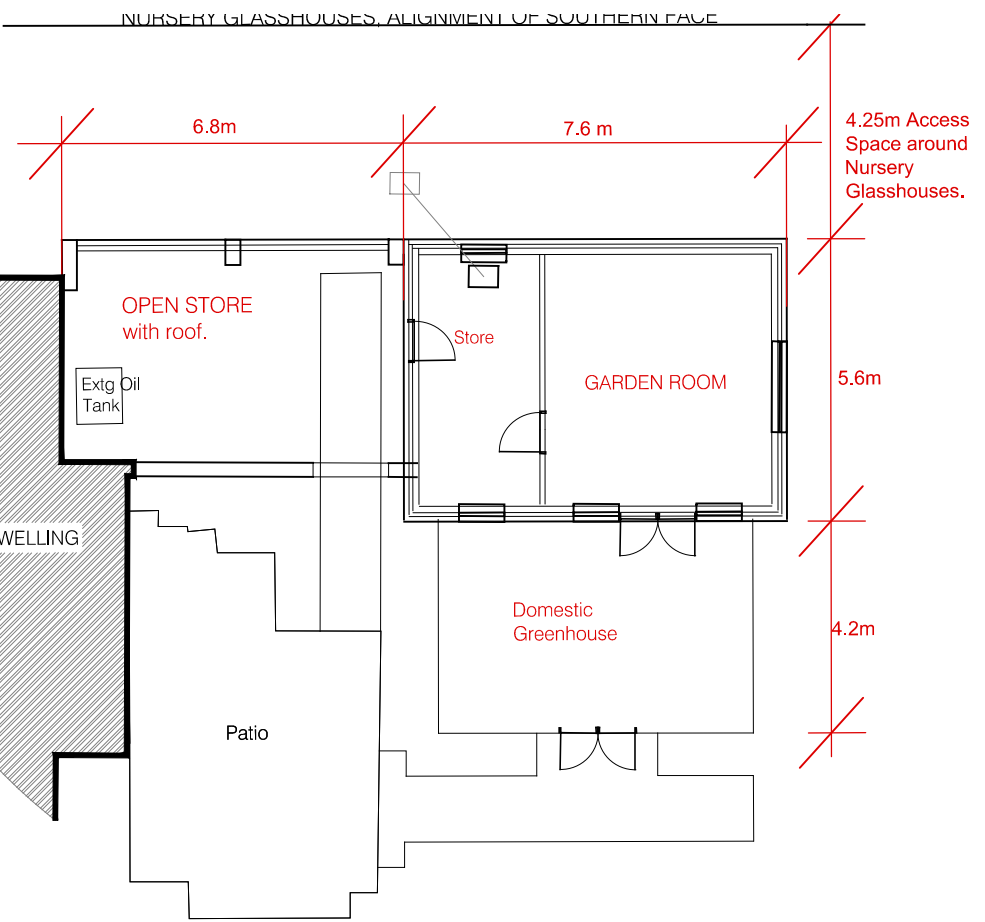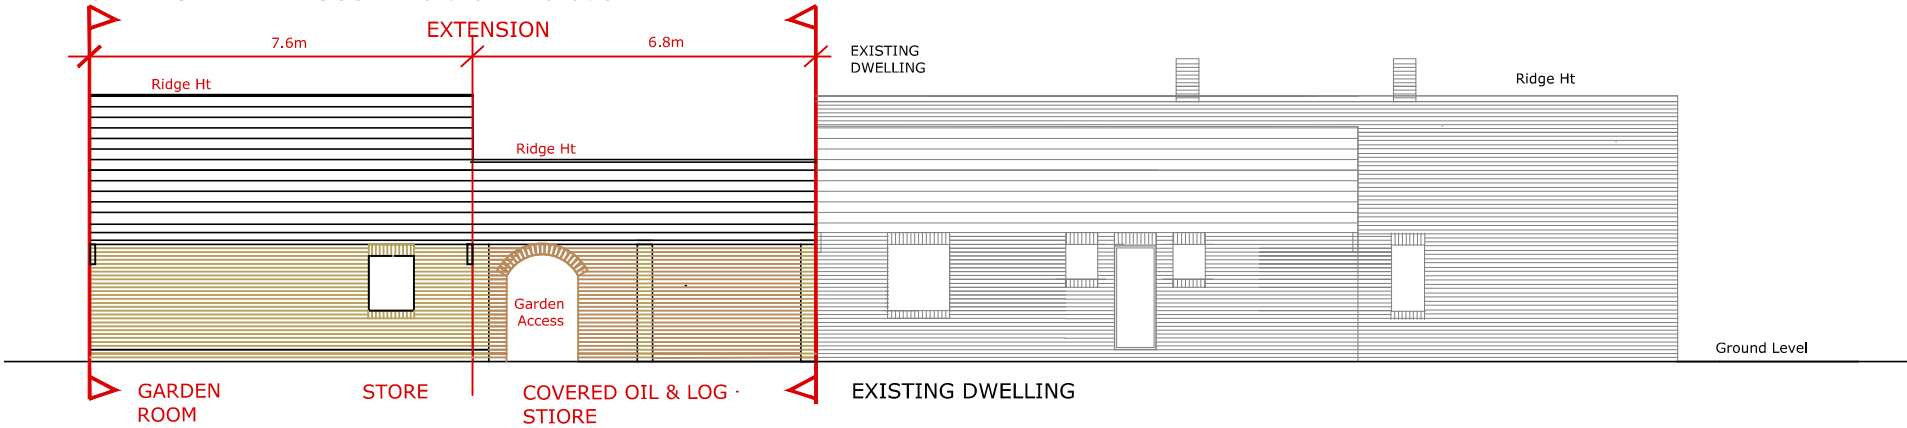

EASTERN ELEVATION OF DOMESTIC GREENHOUSE AND GARDEN ROOM

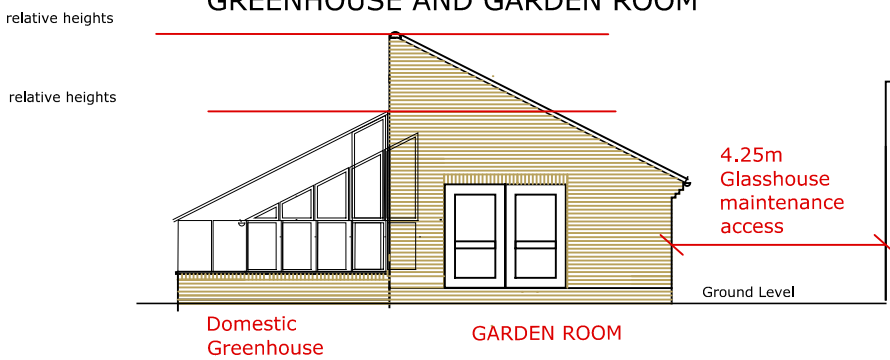

*Heather Godsmark Limited*

Swallowfield, Eastergate Lane, Eastergate,  
CHICHESTER, West Sussex, PO20 3SJ

Landscape Architects & Horticultural Consultants

Tel. 01243 546021/543834 Fax. 01243 543708  
e-mail: heather@godsmark.com

Project Plant R & D Unit, Garden Room  
Live/Work Dwellings &  
Access Improvements  
Swallowfield Nursery  
Eastergate Lane  
Eastergate  
CHICHESTER PO20 3SJ

Drawing Domestic Garden Room  
Fuel Store & Greenhouse  
Plan, Elevations & Section

For Swallowfield Nursery  
CHICHESTER PO20 3SJ

Scale. 1/150 @A3 Date. 18.08.17

Job No. 0790 Drg No. 07 Rev.

COPYRIGHT OF HEATHER GODSMARK LIMITED  
Do not scale from this drawing use figured dimensions only  
Check accuracy on site before commencement of any works