



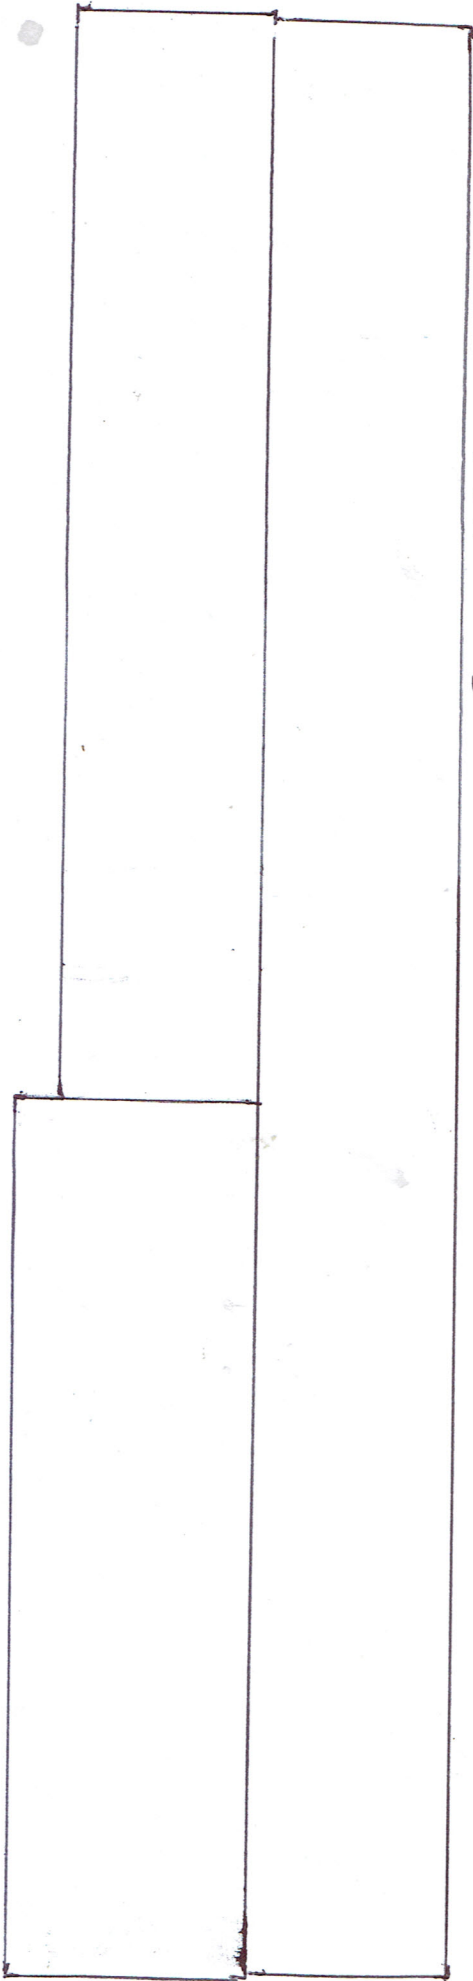

EXISTING N.E. SIDE ELEVATION

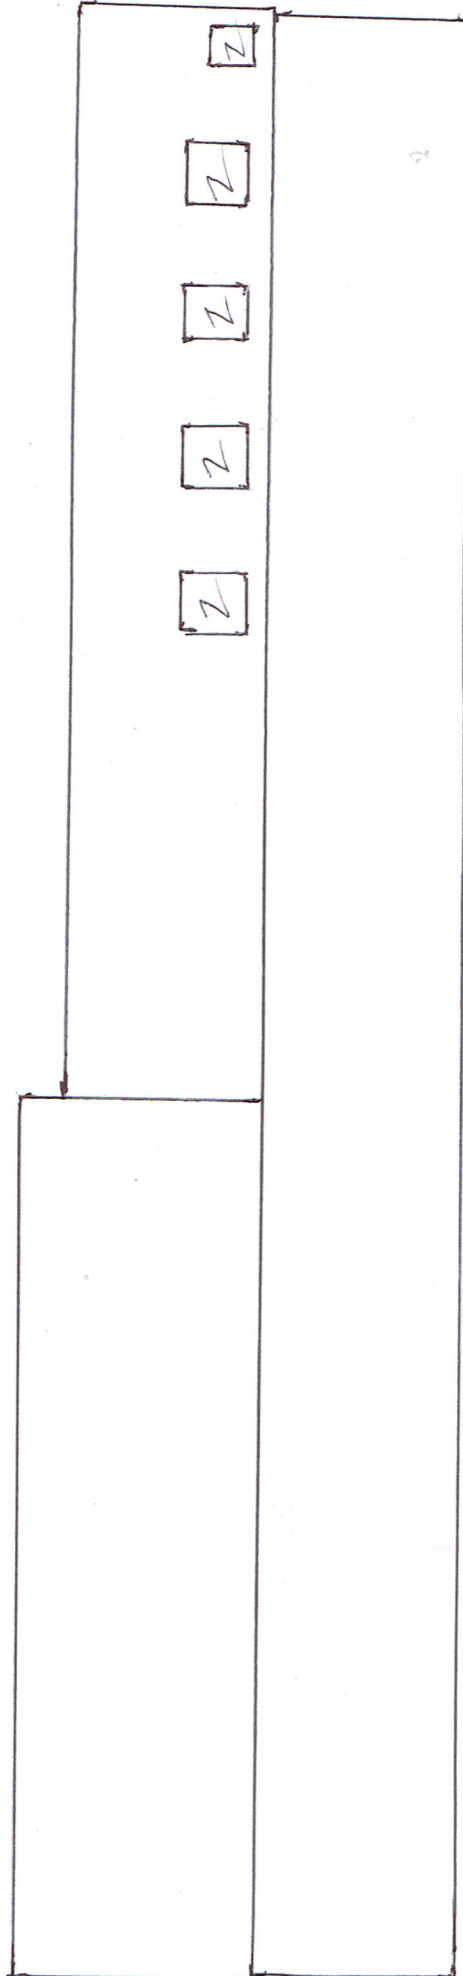

PROPOSED N.E. SIDE ELEVATION

SCALE 1:100
86 Elm Grove
POZZ ONE