



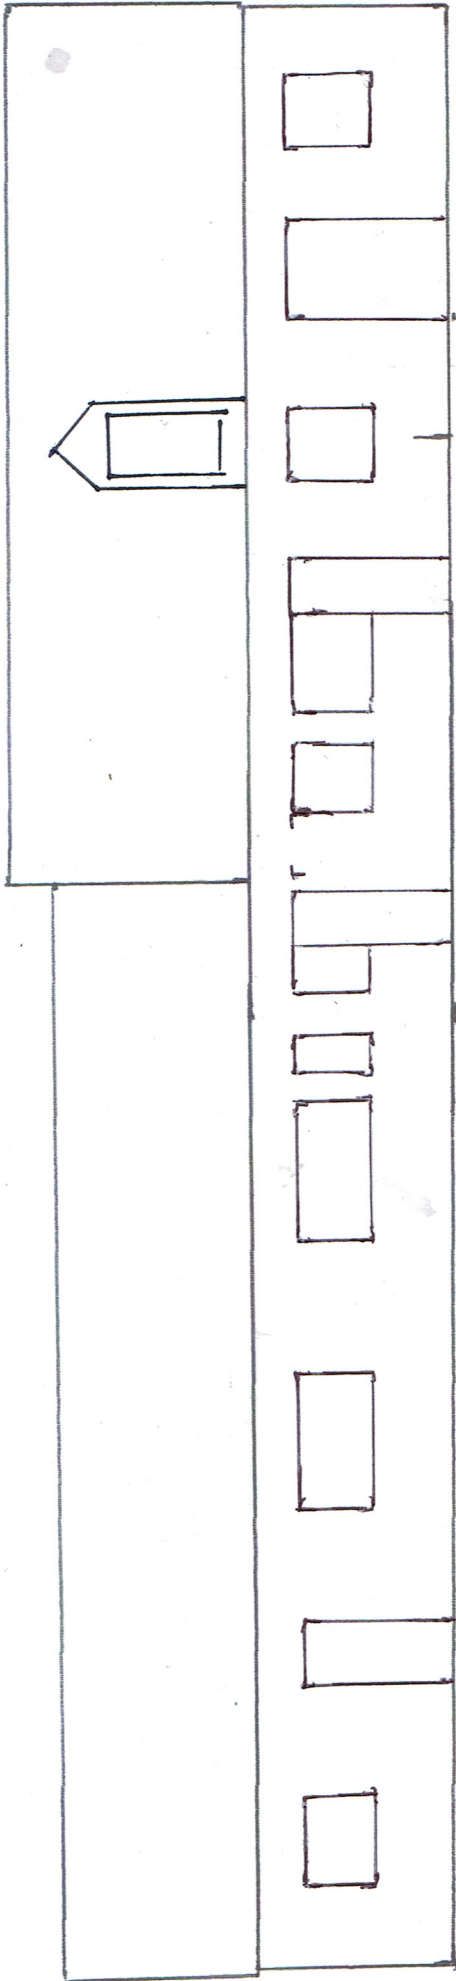

EXISTING SW. SIDE ELEVATION

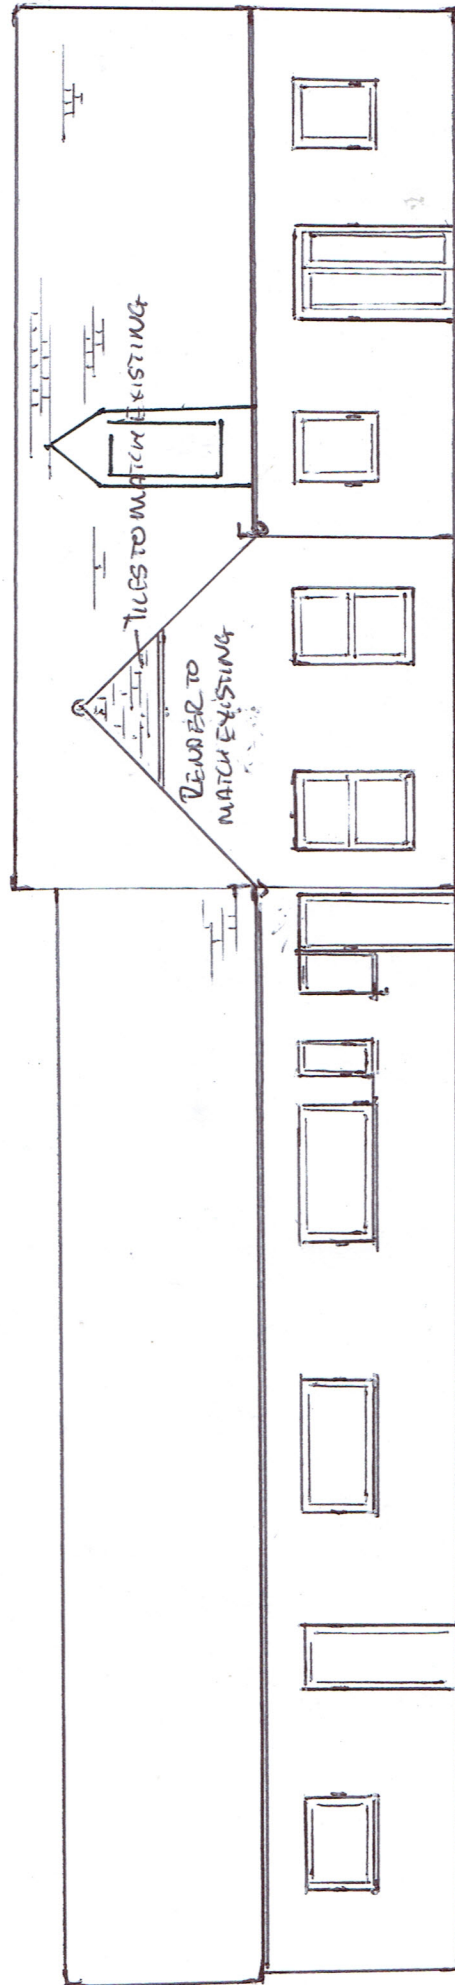

PROPOSED SW ELEVATION (SIDE)

SCALE 1:100

86 ELM GROVE
POZZ ONE