REVISIONS

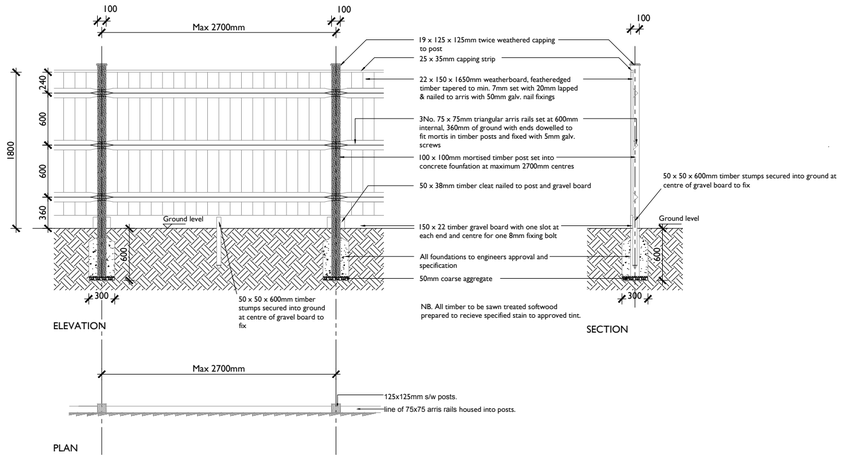

Typical Close Boarded Fence - 1800mm high

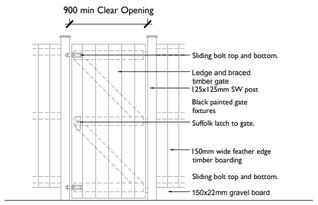

Typical Access Gate - 1800mm high

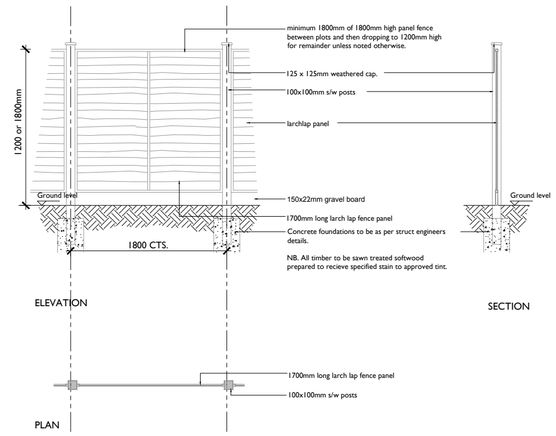

Typical Larch Lap Fence - 1200 or1800mm high

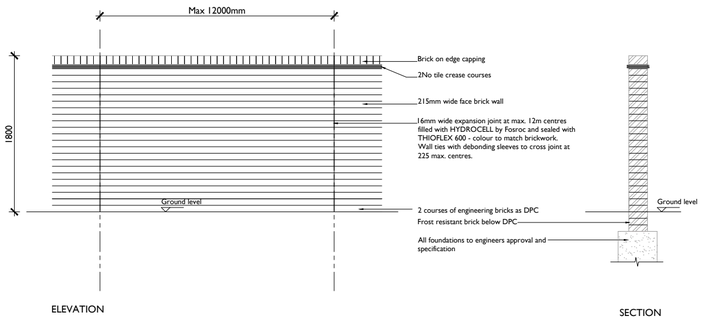

Typical Brick Wall within development - 1800mm high

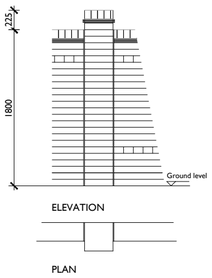

Typical Brick Pier - 2025mm high

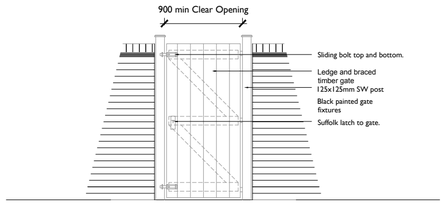

Typical Access Gate - 1800mm high

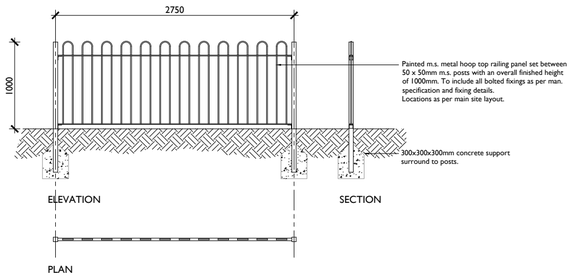

Car park boundary railings - 1000mm high

(Boundary of car parking area & road boundary to side and rear of apartment block - Plots 28-31. All final panel lengths to be measured on site prior to manufacture.)

BOUNDARY WALLS, FENCES & RAILINGS

0 1 2 3 4 5m

Scale 1:50 at A2

urban pulse design

The Studio, Unit 17, Vicarage Farm, Winchester Road, Fairoak, Hampshire. SO50 7HD
023 8069 7010
enquiries@urbanpulsedesign.co.uk www.urbanpulsedesign.co.uk

PROJECT
Land at former Eastergate Fruit Farm
Eastergate, PO20 3RP

Linden Homes South

Project type	Drawing classification	Work stage

DRAWING TITLE
Boundary Walls & Fences

SCALE	SHEET SIZE	SHEET No.	DRAWN	CHKD	DATE	CAD FILE
1:50	A2	1 of 1			18/01/2018	

Detail Planning

17-1103-072