
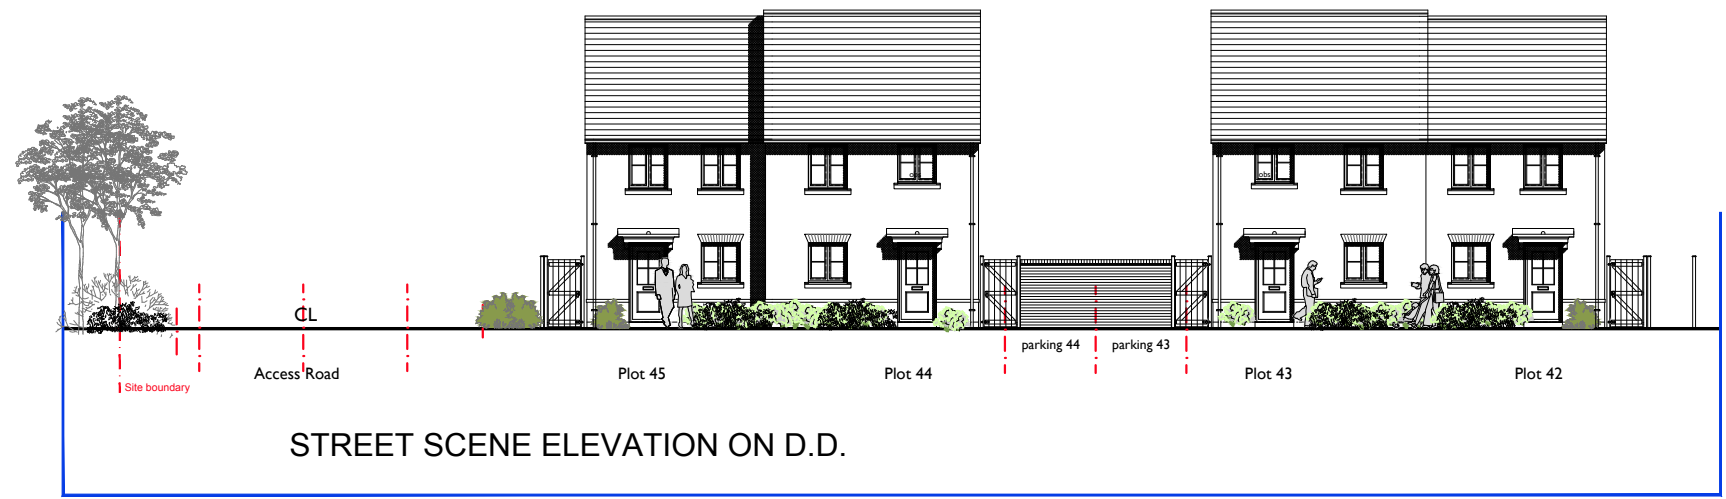
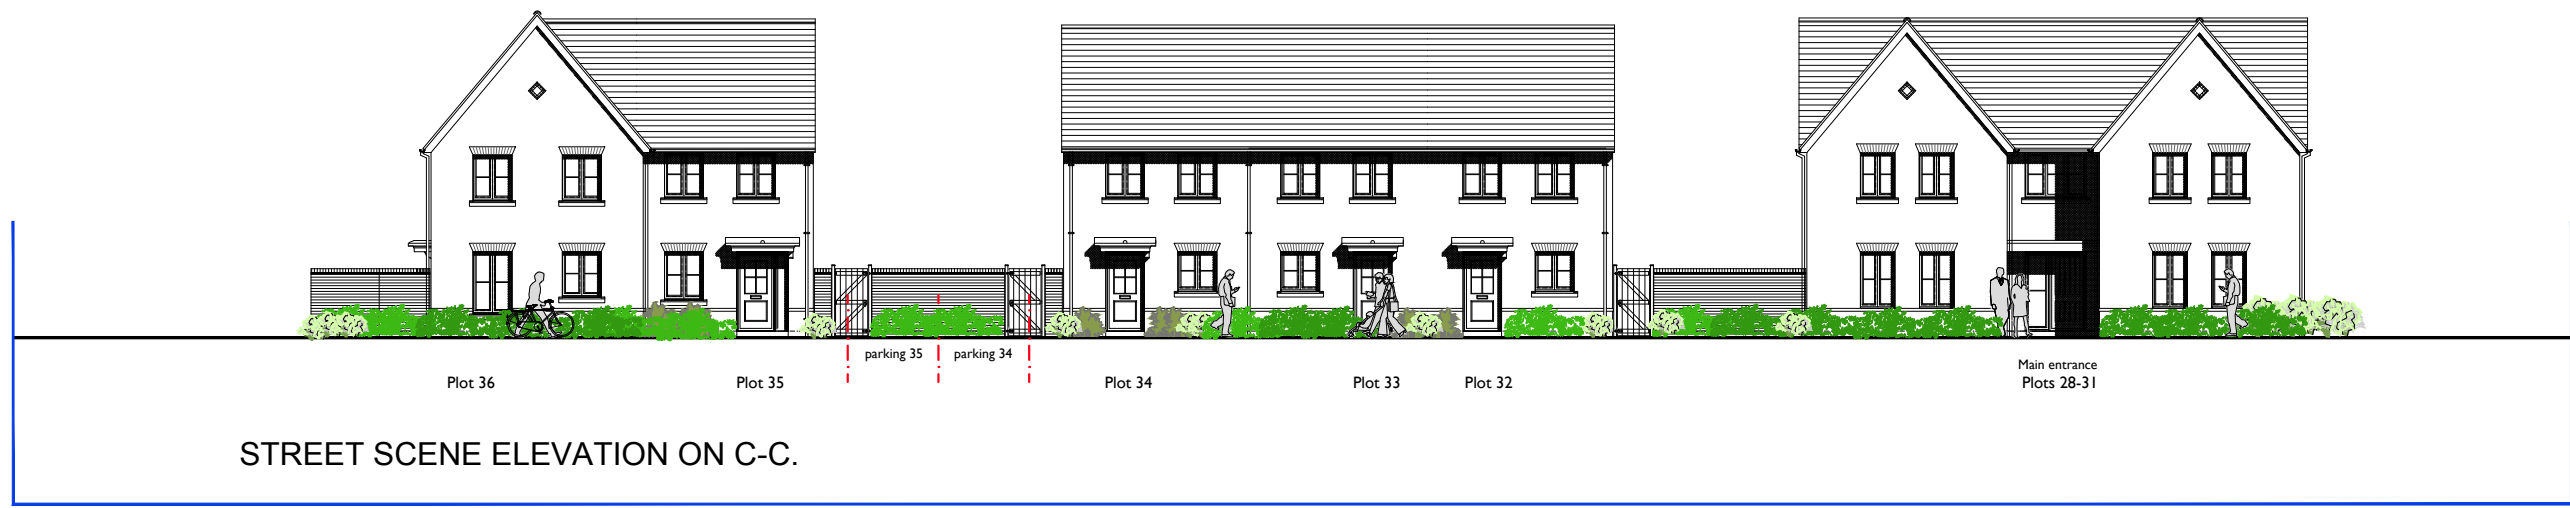


STREET SCENES / SITE SECTIONS.

For location of sections see main site layout drawing.
Note : Wall area to elevations left clear are in facing brickwork.
For additional material information see RM Design & Access Statement

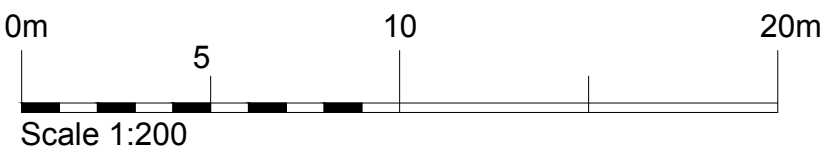

The Studio , Unit 17, Vicarage Farm Business Park, Winchester Road,
Fair Oak, Hampshire, SO50 7HD
023 8069 7010
enquiries@urbanpulsedesign.co.uk www.urbanpulsedesign.co.uk

Land at former Eastergate Fruit Farm
Eastergate, PO20 3RP

Project type		Drawing classification	Work stage
DRAWING TITLE			
Street Scenes			
Site Sections			

SCALE	SHEET SIZE	SHEET No.	DRAWN	CHKD	DATE	CAD FILE
1:200	A1	of			17/01/2018	

Detail Planning

17-1103-075