


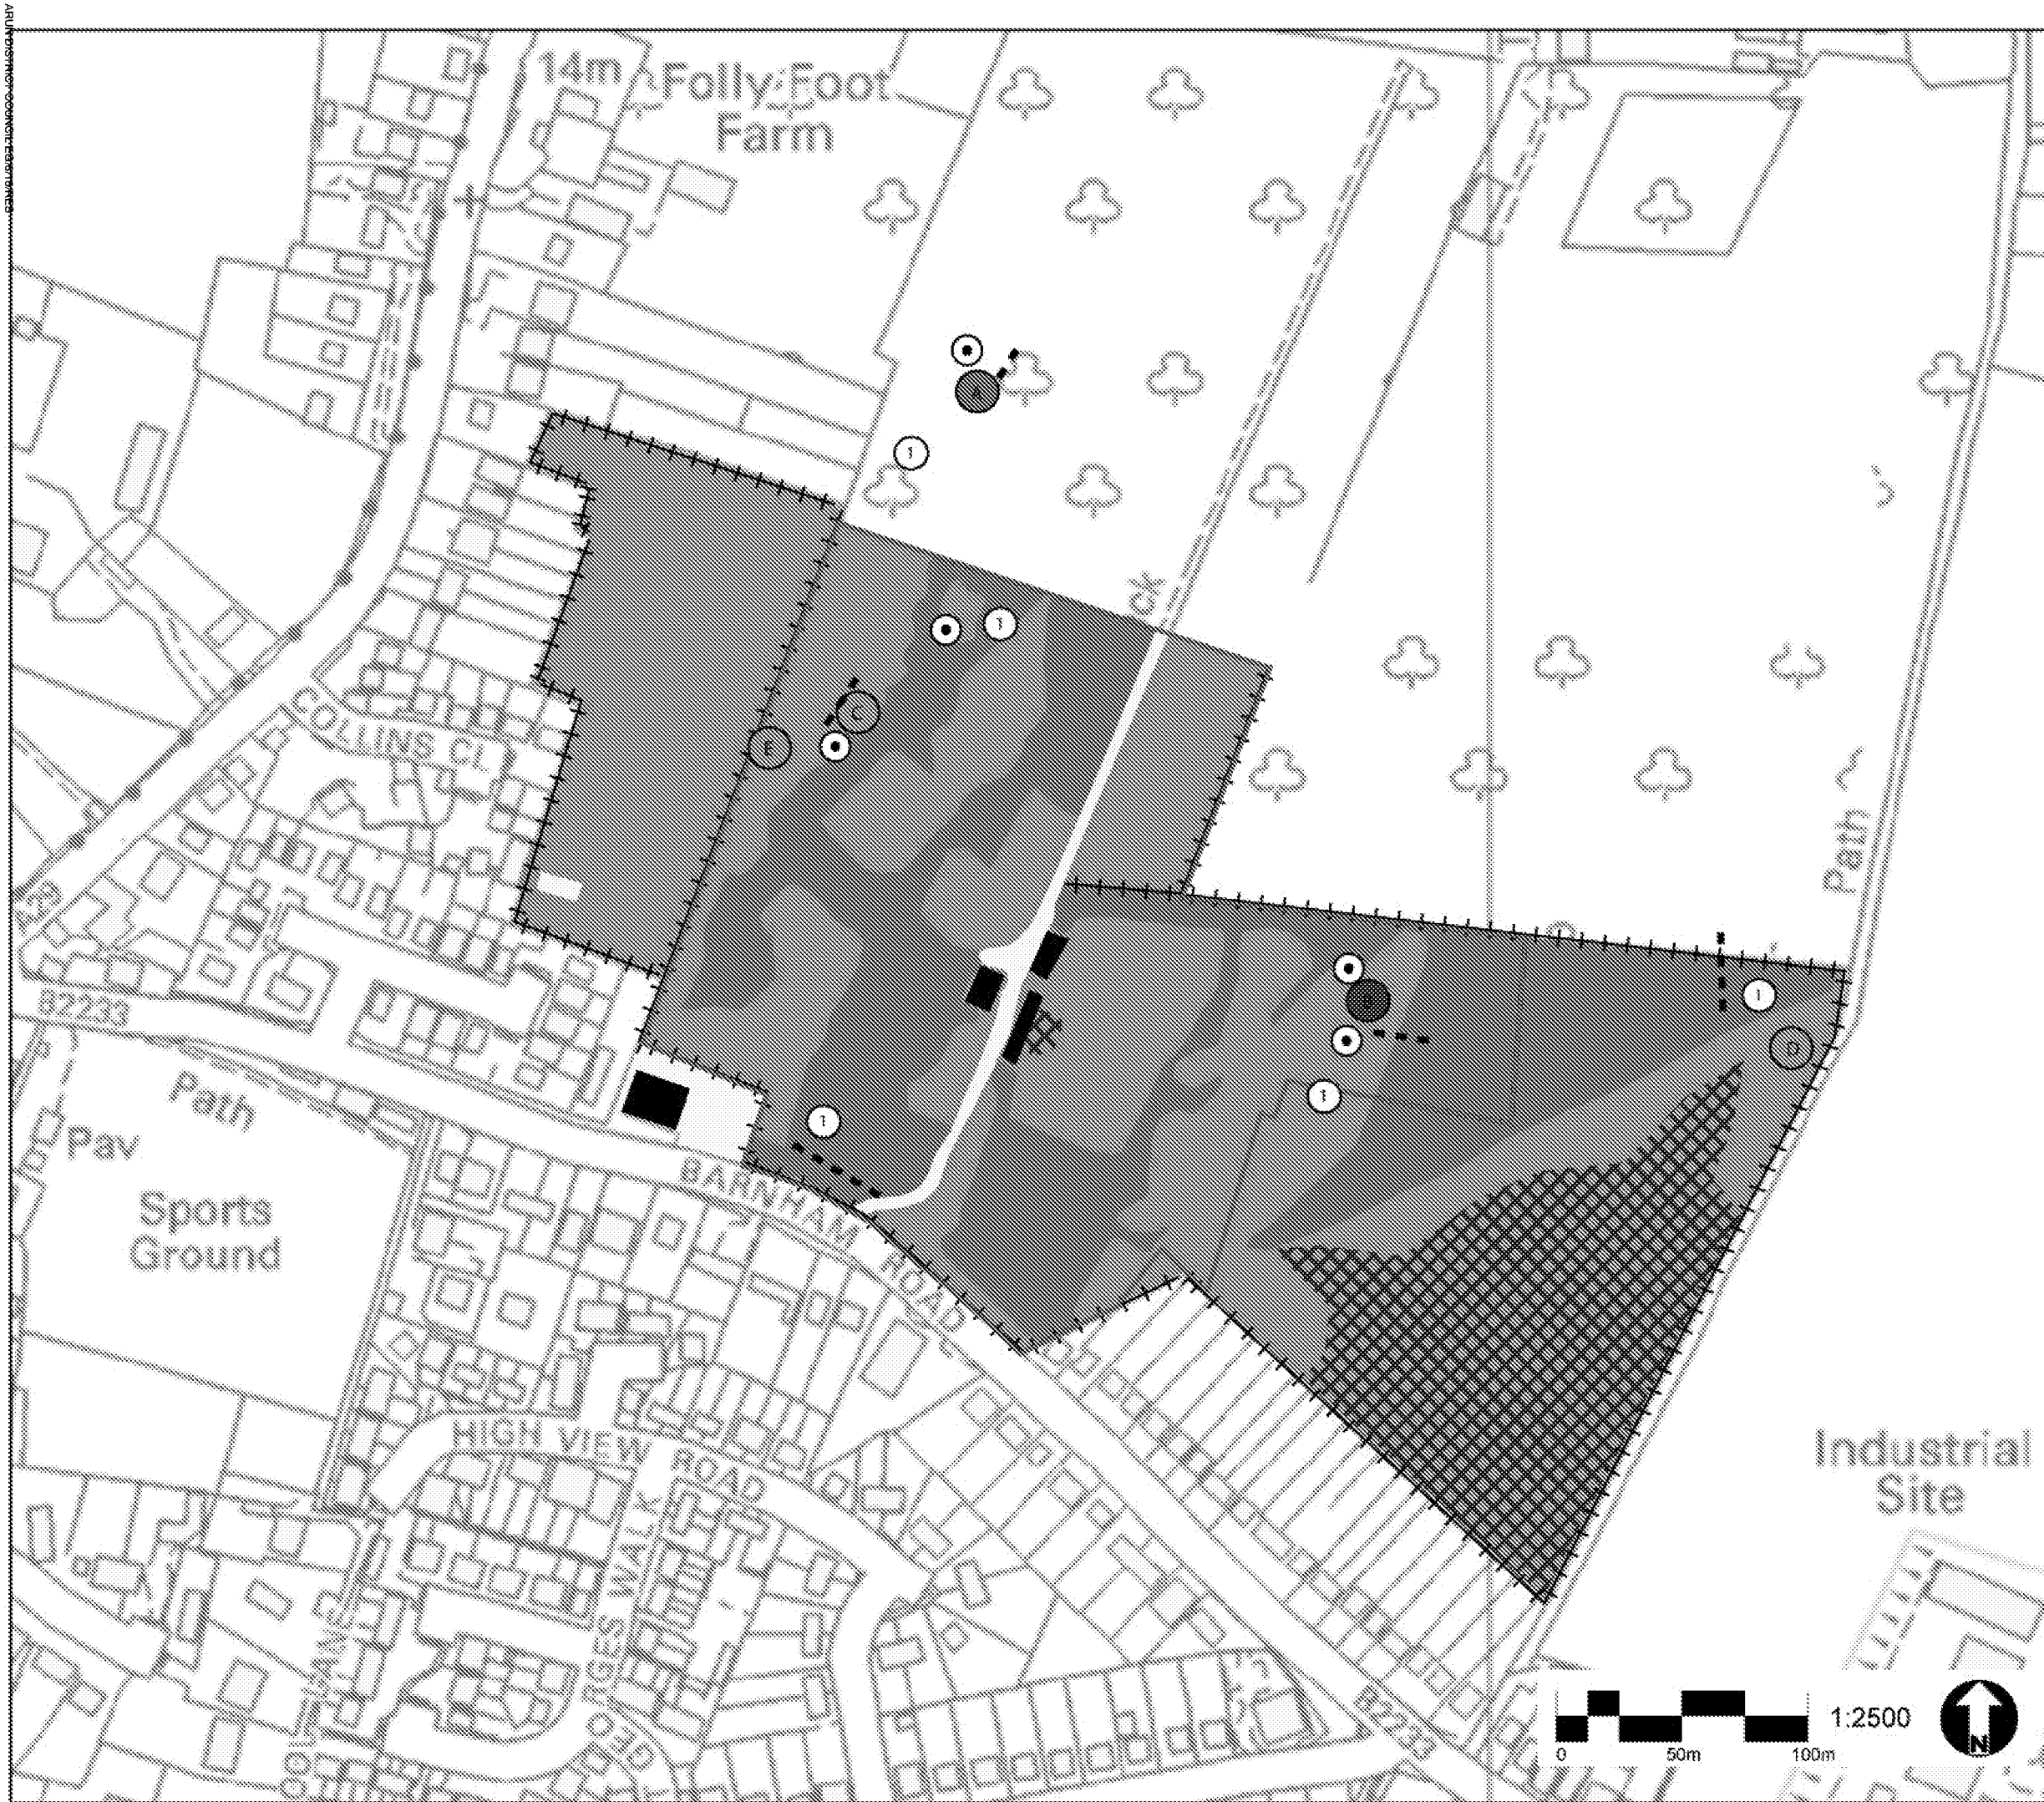

KEY

- Application site boundary
- Buildings
- Fence
- Main Sett
- Annex Sett
- Outlier Sett
- Badger path
- Badger dropping
- Badger foraging signs
- Area of dense scrub with limited access for survey

Suitability of Habitat for Badgers

- Good
- Moderate
- Poor

CLIENT:
Linden Homes

PROJECT:
Eastergate Ecology

TITLE:
Badger Survey Plan

SCALE AT A3:
1:2,500

DATE:
July 2014

2136.9 / 06

Figure 7

Based on Ordnance Survey mapping with permission of Her Majesty's Stationary Office
Licence no. A9187372

© hankinson cluckett associates
The Stables, Howbery Park, Benson Lane, Wallingford, Ox10 8BA
t 01491 838175 e consult@hda-enviro.co.uk w www.hda-enviro.co.uk

Landscape Architecture
Masterplanning
Ecology

hda