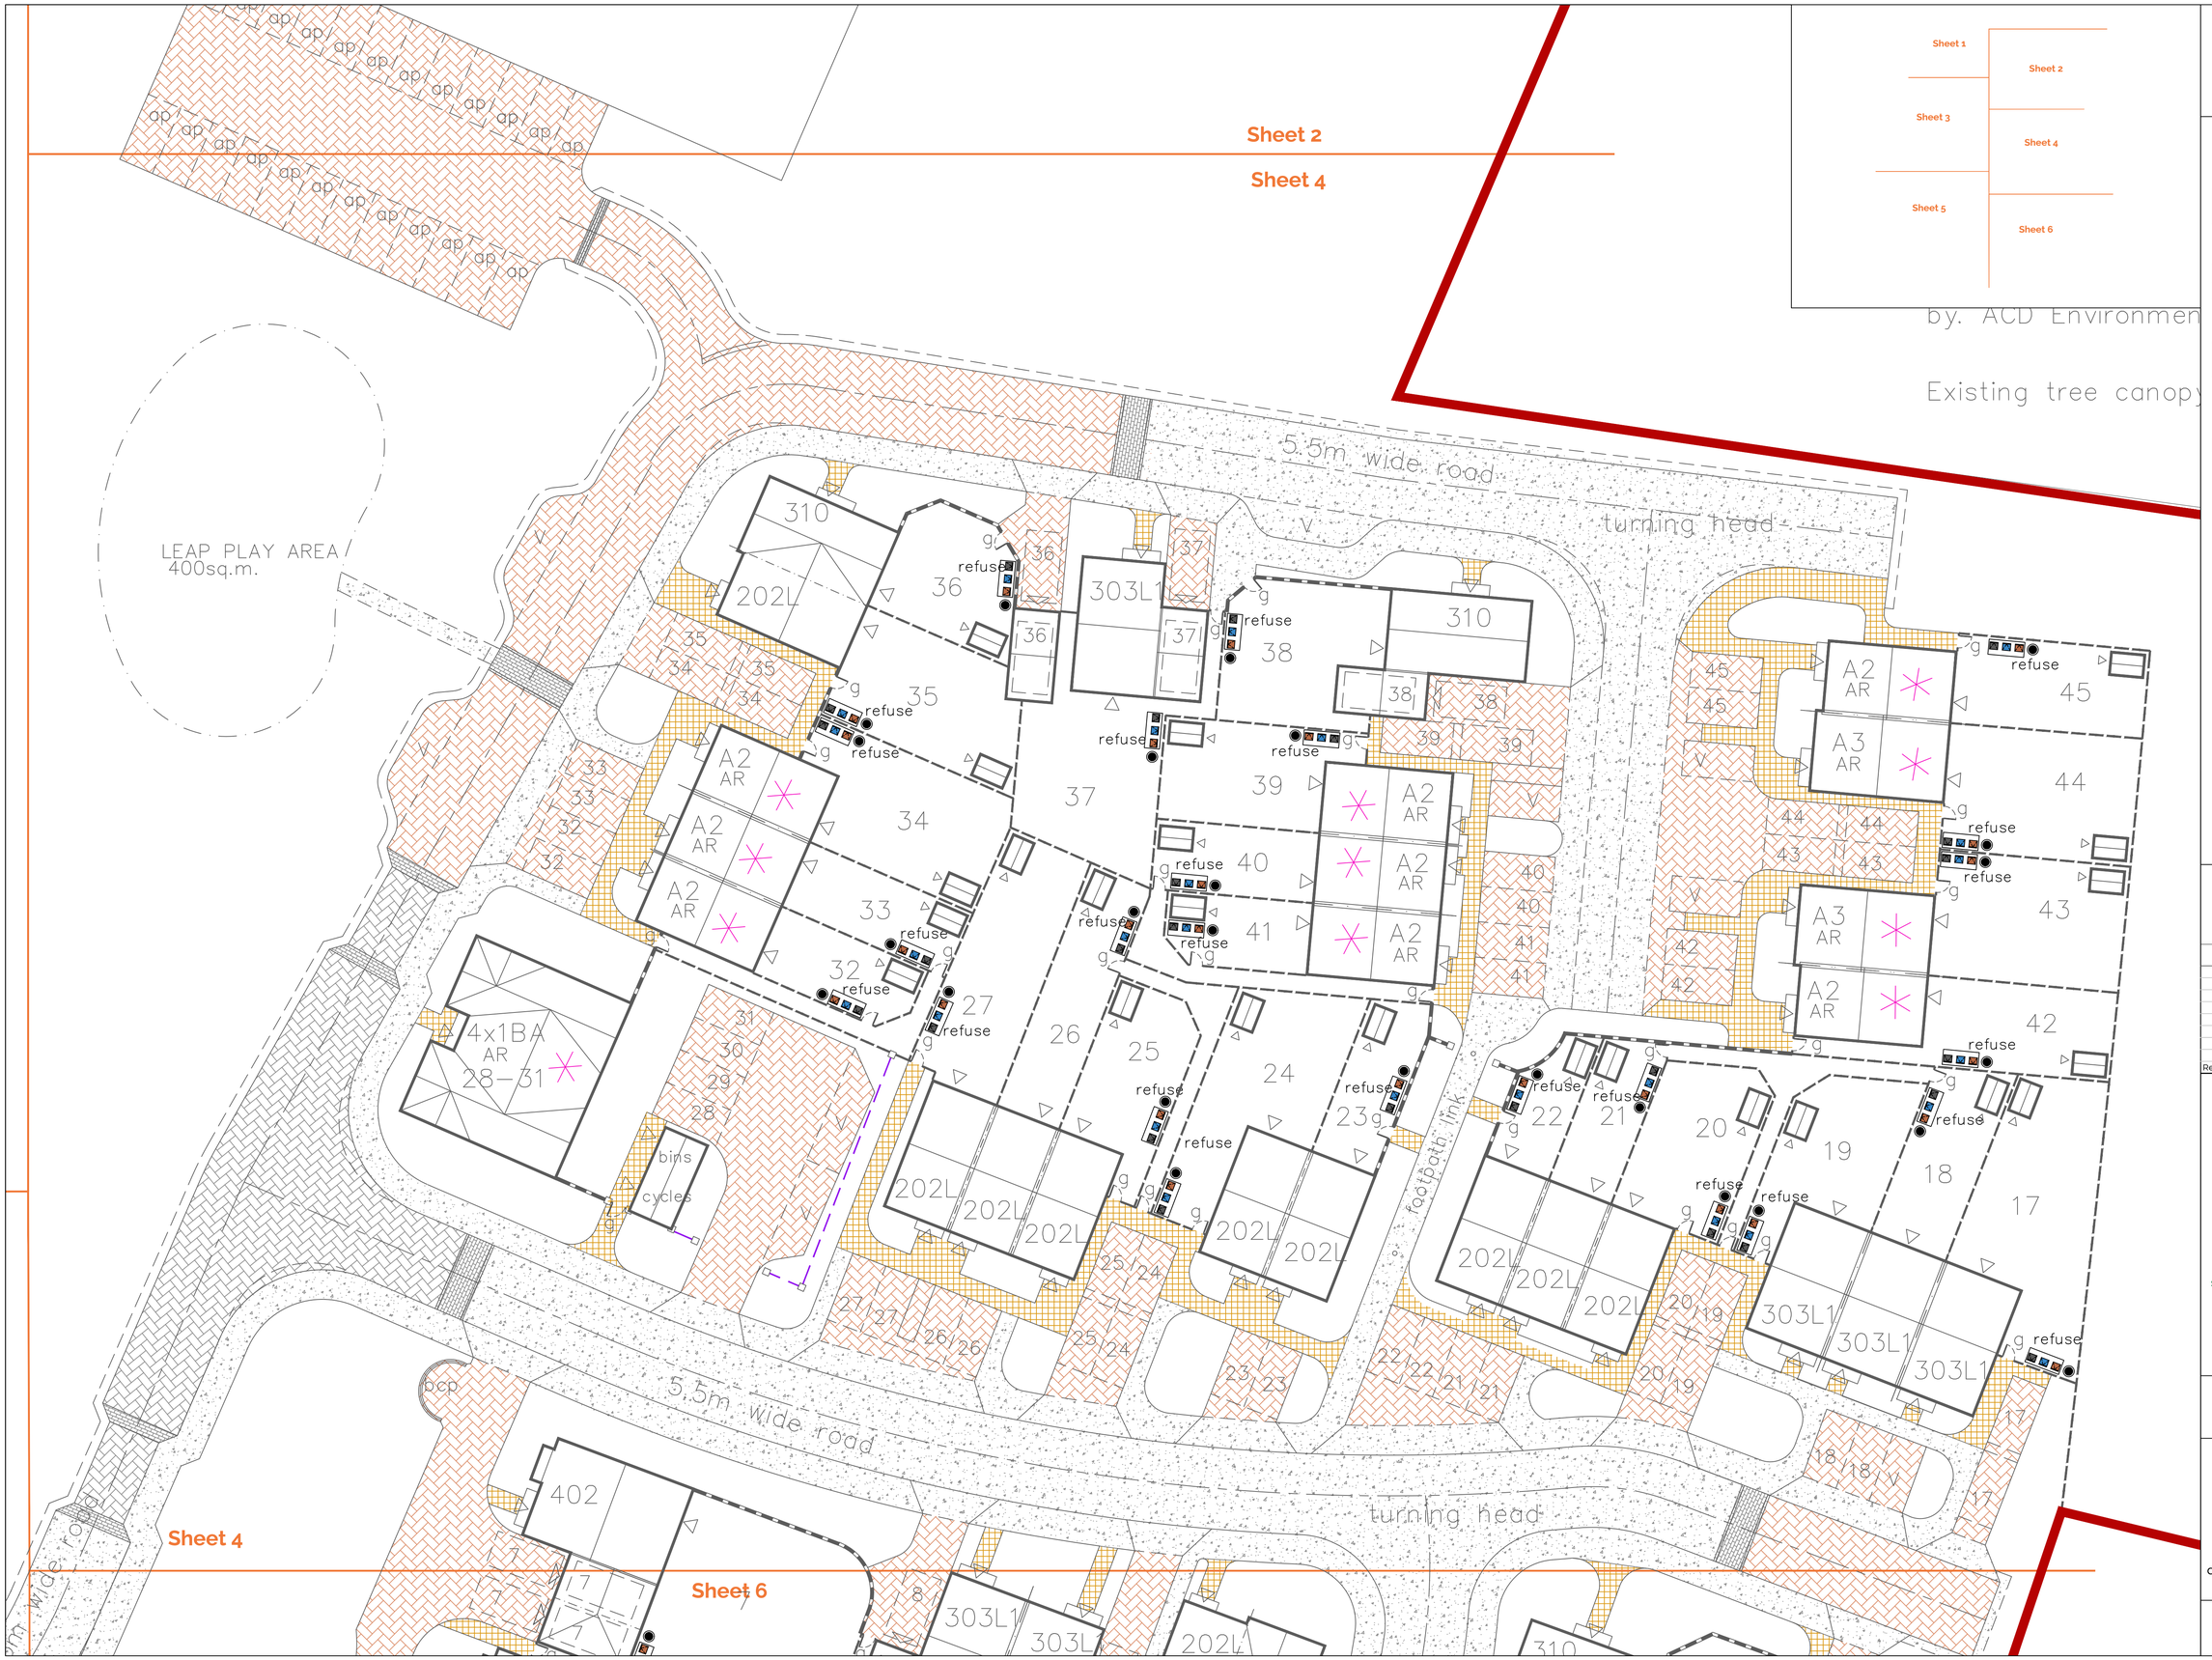

SPECIFICATION
All works generally, to comply with the written Soft Landscape Specification.

NOTE: DO NOT SCALE FROM DRAWING

Legend

- Tarmac to roads and pavements to be installed to engineer's details.
- Keyblok concrete block paving in charcoal laid in herringbone pattern from Marshalls. Laid to engineer's details.
- Keyblok concrete block paving in burnt ochre laid in herringbone pattern from Marshalls. Laid to engineer's details.
- Saxon concrete slabs in natural 450x450mm from Marshalls or similar and approved. Laid to engineer's details.
- Natural concrete block paving 200x100mm to mark surface changes and slow traffic from Marshalls plc or similar and approved. To be laid in stretcher bond. Laid to engineers detail.
- Cut lines

Rev	Date	Details	Drawn

ACD ENVIRONMENTAL

HEAD OFFICE
Rodbourne Rail Business Centre, Grange Lane,
Malmesbury, SN16 0ES
Tel: 01666 825646

Courtyard House, Mill Lane, Godalming, GU7 1EY
Tel: 01483 425714

Suite 6, Crescent House, Yonge Close, Eastleigh, SO50 9SX
Tel: 02382 026300

9 Brownlow Road, Cambridge, CB4 3NG
Tel: 07825 868654

email: mail@acdenv.co.uk
www.acdenvironmental.co.uk

Linden HOMES

scheme: Former Eastergate Fruit Farm, Barnham Road
client: Linden Homes
drawing: Hard Landscape Proposals
date: January 2018
scale: 1:200@A1
drawing no: LIN21632 12 Sheet 4
drawn: JM checked: JS

Copyright of ACD Environmental Ltd. All rights described in Chapter IV of the Copyright, Designs and Patents Act 1988 have been generally asserted: 2011. Copyright of this plan remains with ACD until all fees have been paid in full.