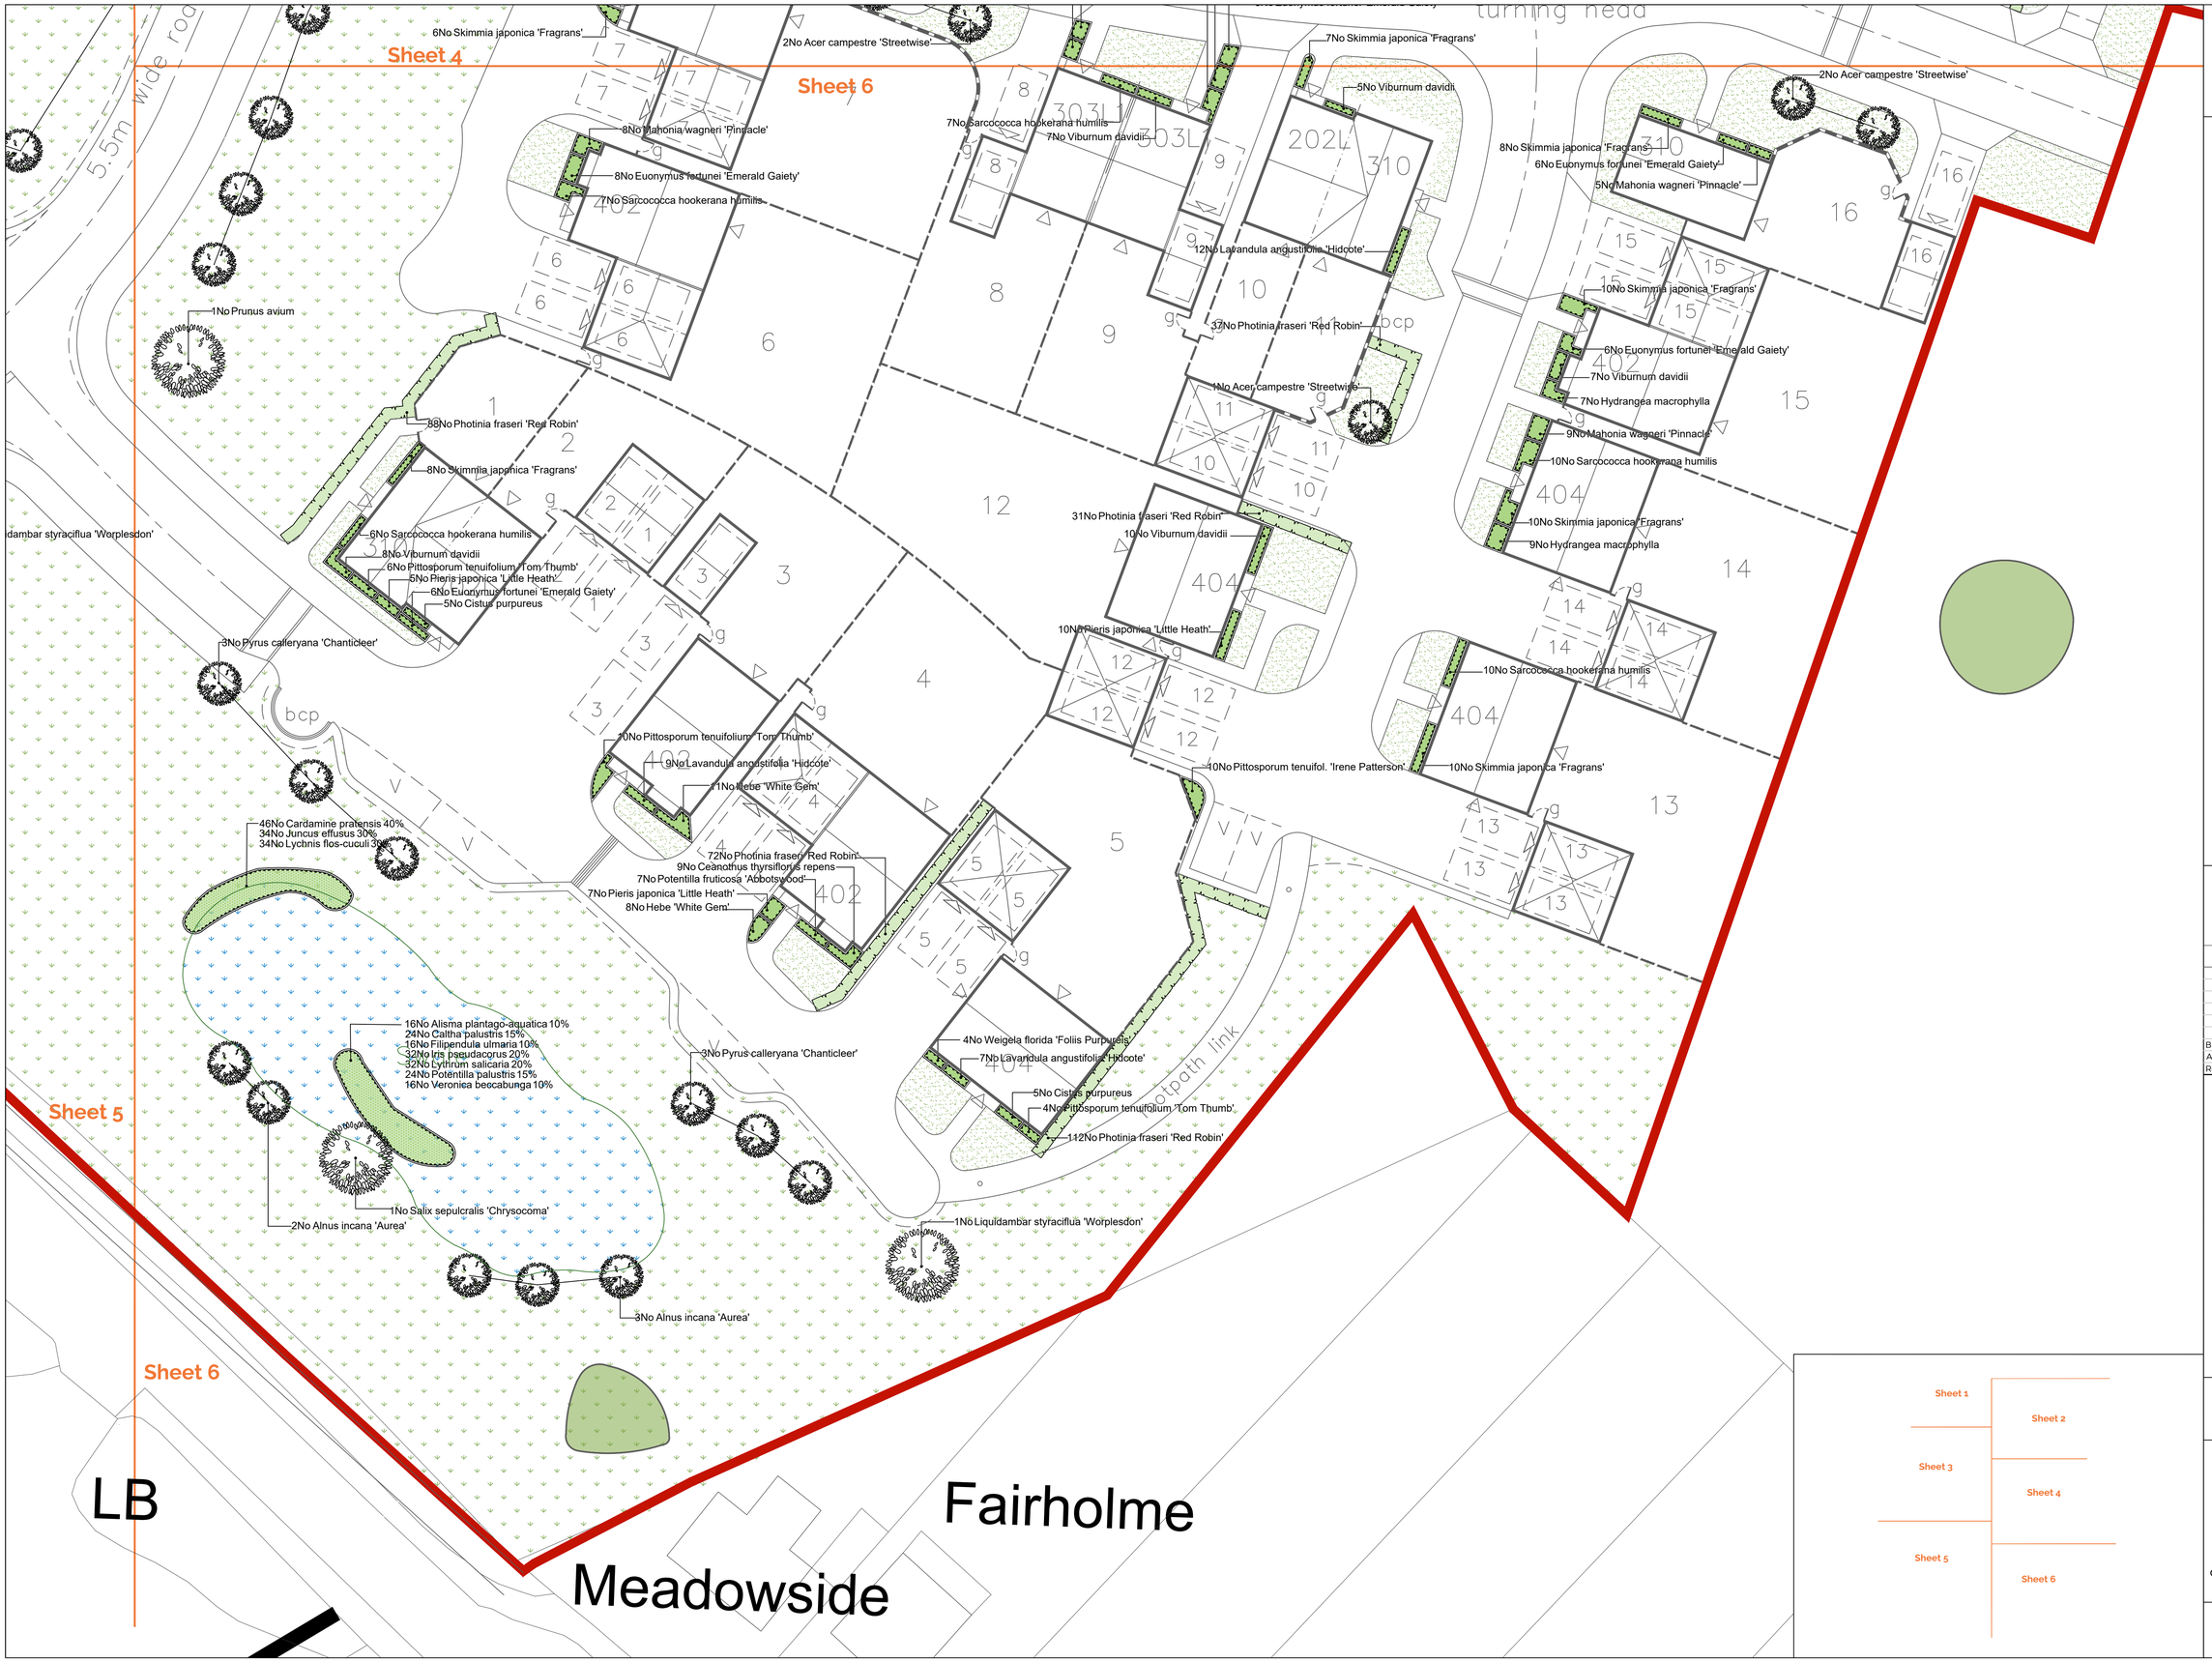

SPECIFICATION
All works generally, to comply with the written Soft Landscape Specification.

NOTE: DO NOT SCALE FROM DRAWING

Legend

- Existing trees to be retained and protected during construction
- Proposed tree planting within soft landscape. See detail on sheet 1
- Proposed orchard tree planting within soft landscape. See detail on sheet 1
- Proposed hedge planting to be planted in a double staggered row 400mm apart and at 500mm centres in each row. To be maintained at 1m height
- Proposed shrub planting to receive 75mm bark mulch after planting operations
- Proposed grass areas to receive good quality amenity grass turves laid in line with good horticultural practices
- Proposed grassland areas, to be seeded with EM1 Meadow grass seed mix as supplied by Emorsgate and sown at 4 grams per msq, or similar and approved
- Proposed pond areas, to be seeded with EG8 meadow grass seed mix for wetlands as supplied by Emorsgate and sown at 5 grams per msq, or similar and approved
- Cut lines

Planting schedule on sheet 5

Planning

Rev	Date	Details	Drawn
B	02.05.18	Client Comments	DC
A	30.04.18	Layout changes	DC

ACD ENVIRONMENTAL

HEAD OFFICE
Rodbourne Rail Business Centre, Grange Lane,
Malmesbury, SN16 0ES
Tel: 01666 825646

Courtyard House, Mill Lane, Godalming, GU7 1EY
Tel: 01483 425714

Suite 6, Crescent House, Yonge Close, Eastleigh, SO50 9SX
Tel: 02382 026300

9 Brownlow Road, Cambridge, CB4 3NG
Tel: 07825 868654

email: mail@acdenv.co.uk
www.acdenvironmental.co.uk

Linden HOMES

Sheet 1
Sheet 2
Sheet 3
Sheet 4
Sheet 5
Sheet 6

scheme: Former Eastergate Fruit Farm, Barnham Road
client: Linden Homes
drawing: Soft Landscape Proposals
date: January 2018
scale: 1:200@A1
drawing no: LIN21632 11 Sheet 6
drawn: JM checked: JS

Copyright of ACD Environmental Ltd. All rights described in Chapter IV of the Copyright, Designs and Patents Act 1988 have been generally asserted. 2011. Copyright of this plan remains with ACD until all fees have been paid in full.