

NOTE: DO NOT SCALE FROM DRAWING

	Existing trees to be retained and protected during construction
	Proposed tree planting within soft landscape. See detail on sheet 1
	Proposed orchard tree planting within soft landscape. See detail on sheet 1
	Proposed hedge planting to be planted in a double staggered row 400mm apart and at 500mm centres in each row. To be maintained at 1 m height
	Proposed shrub planting to receive 75mm bark mulch after planting operations
	Proposed grass areas to receive good quality amenity grass turves laid in line with good horticultural practices
	Proposed grassland areas, to be seeded with EMI Meadow grass seed mix as supplied by Emorsgate and sown at 4 grams per msq, or similar and approved
	Proposed pond areas, to be seeded with EGS meadow grass seed mix for wetlands as supplied by Emorsgate and sown at 5 grams per msq, or similar and approved

Planting schedule on sheet 5



	02.05.18	Client Comments	DC
	30.04.18	Layout changes	DC
ov	Date	Details	Drawn




Courtyard House, Mill Lane, Godalming, GU7 1EY
Tel: 01483 425714

Suite 6, Crescent House, Yonge Close, Eastleigh, SO50 9SX
Tel: 02382 026300

9 Brownlow Road, Cambridge, CB4 3NG
Tel: 07825 868654

email: mail@acdenv.co.uk
www.acdenvironmental.co.uk

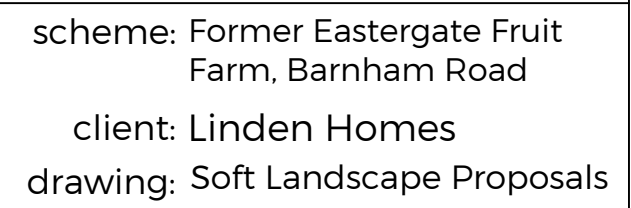

date: January 2018
scale: 1:200@A1

drawing no: LIN21632 11 Sheet 1
drawn: JM checked: JS

Copyright of ACD Environmental Ltd. All rights described in Chapter IV of the Copyright, Designs and Patents Act 1988 have been generally asserted: 2011. Copyright of this plan remains with ACD until all fees have been paid in full.