REVISIONS				
REV.	DESCRIPTION	DRAWN	CHKD.	DATE
A	Client Comments	ML	##	
B	Client Comments	ML	##	01|05|18

N

0m 5 10 20 30 40 50m

Scale 1-500 at A1

- Affordable housing
  AR: Affordable Rent
  SO: Shared Ownership
- Car parking bay and allocation
- Visitor parking bay
- Bin collection point
- Existing tree canopy
- Indicative new landscaping and tree planting
- Garden / cycle store
- Access gate
- Individual Refuse Storage
- 1.8m high Detailed brick boundary wall
- 1.8m high Close Boarded Fence
- Metal Railings
- Electricity Sub station
- Refuse / service route

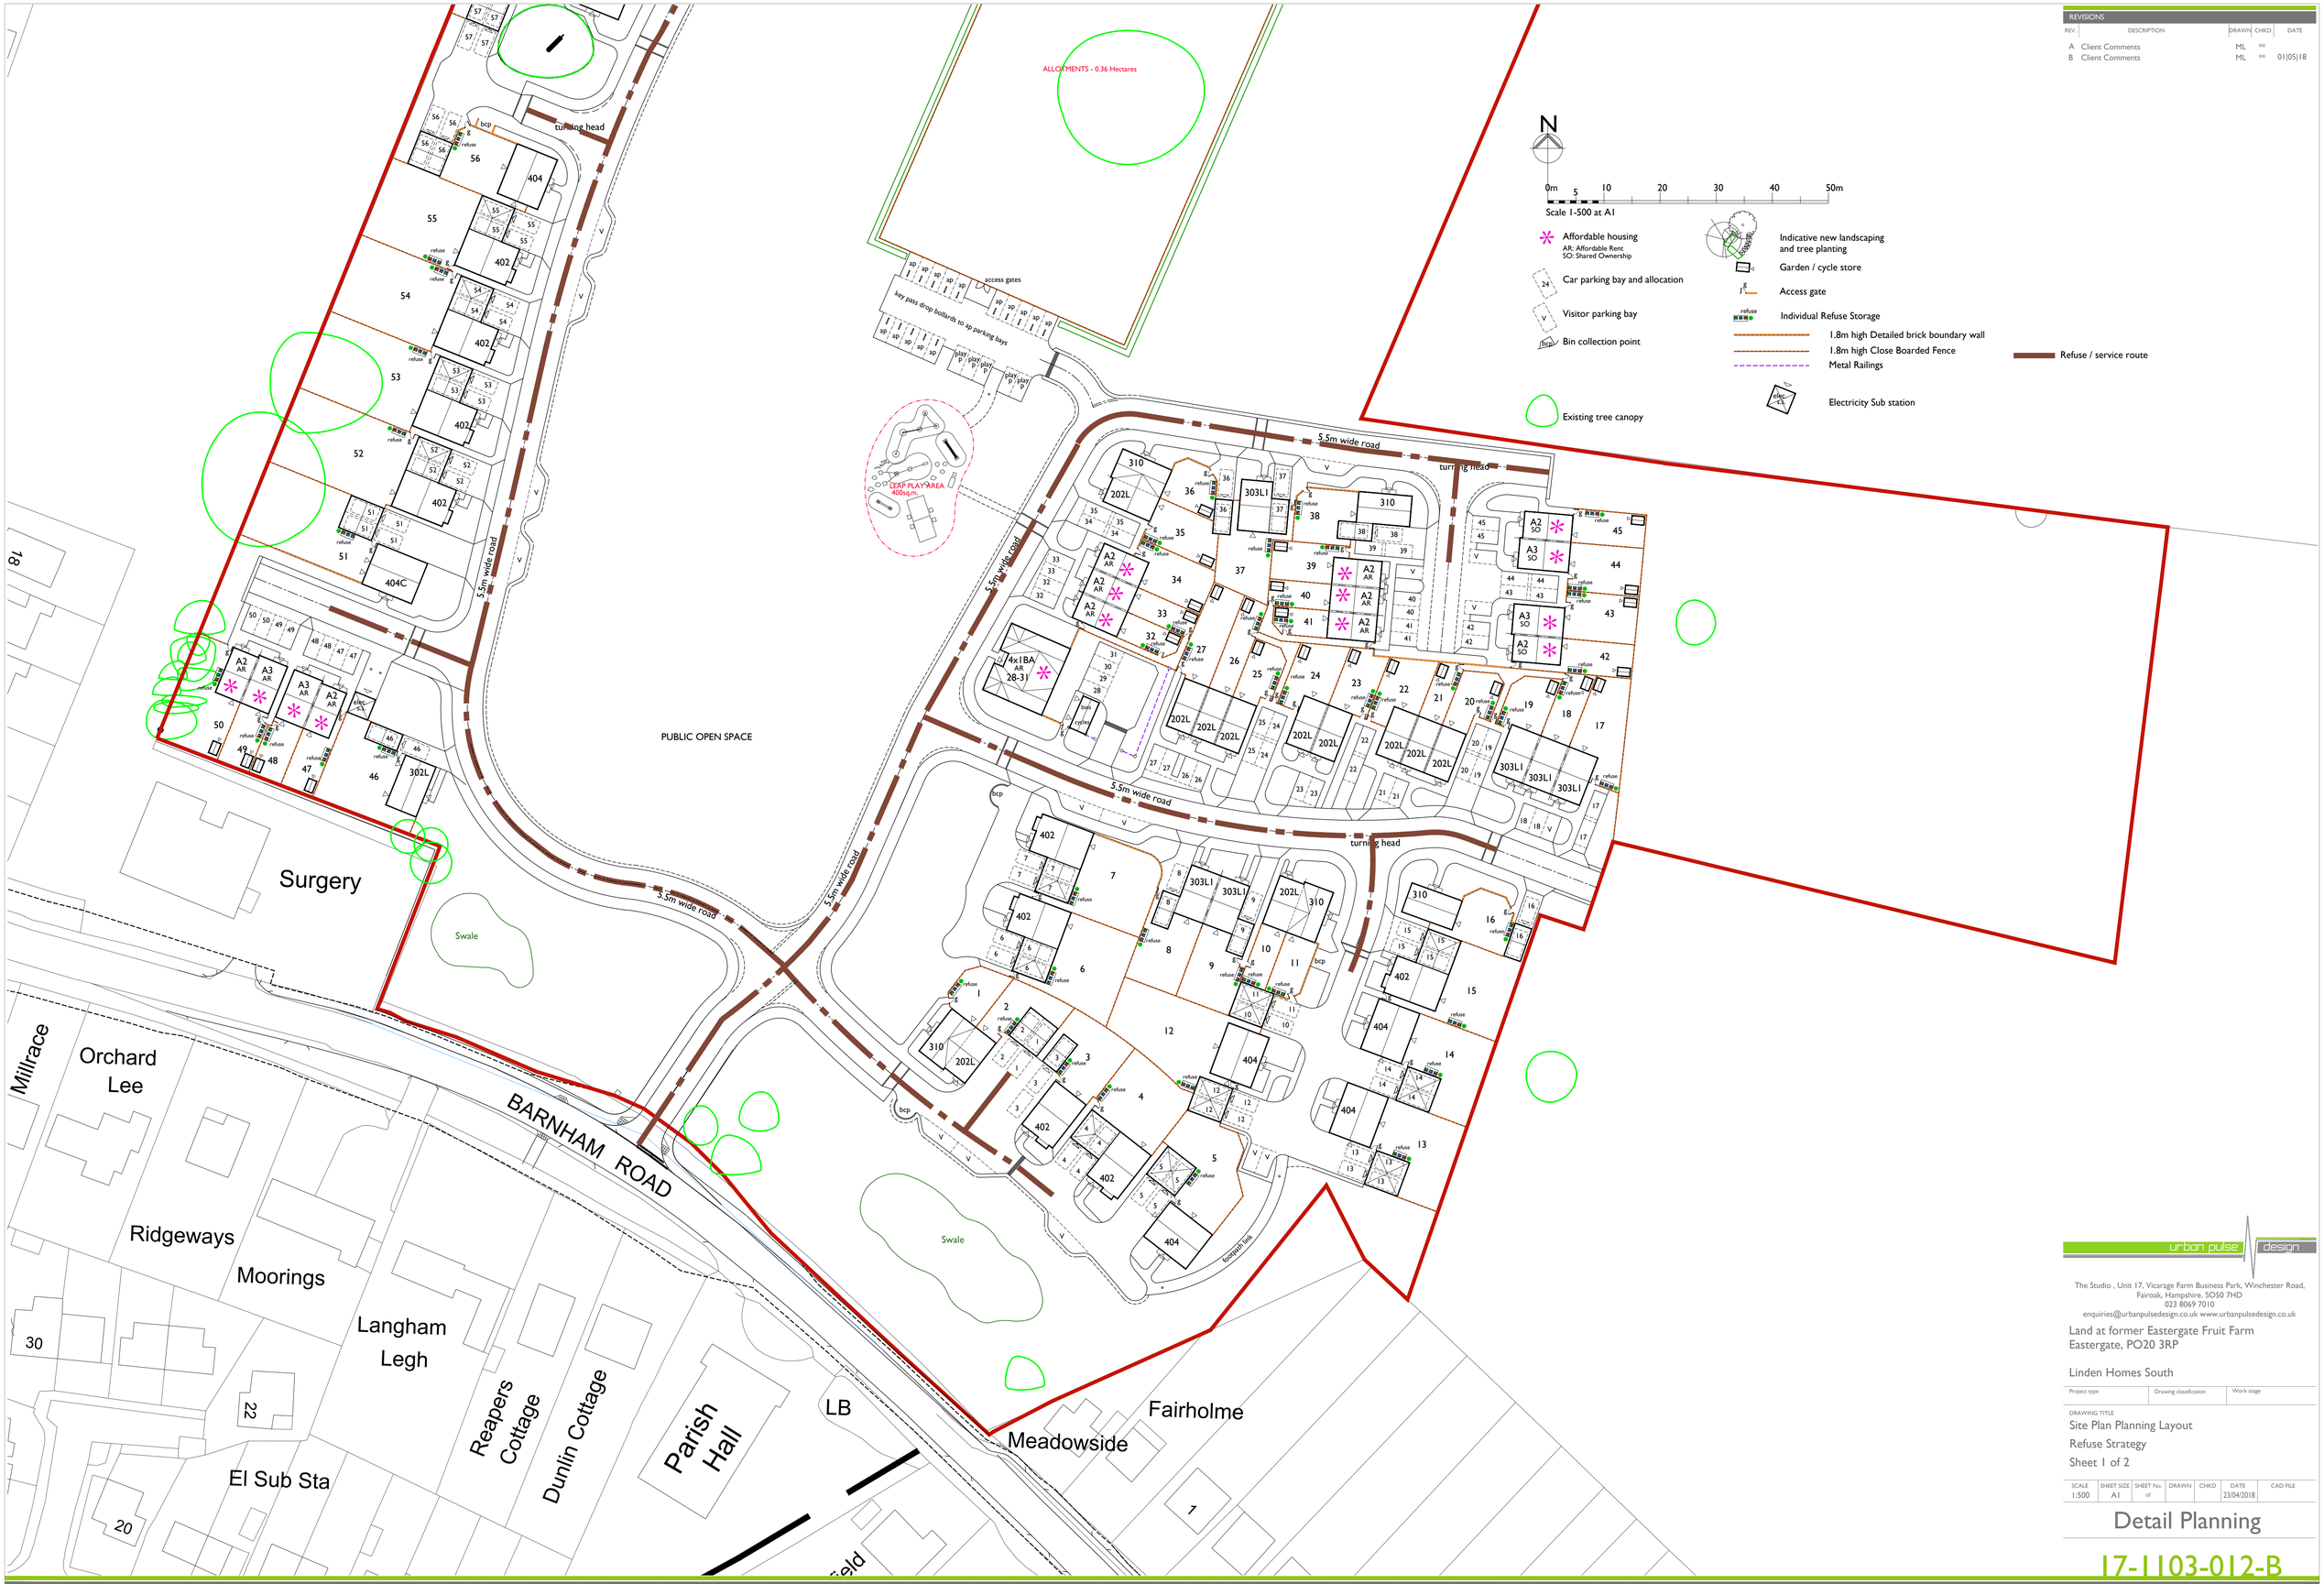

urban pulse design

The Studio , Unit 17, Vicarage Farm Business Park, Winchester Road, Fairoak, Hampshire. SO50 7HD
023 8069 7010
enquiries@urbanpulsedesign.co.uk www.urbanpulsedesign.co.uk

Land at former Eastergate Fruit Farm
Eastergate, PO20 3RP

Linden Homes South

Project type	Drawing classification	Work stage

DRAWING TITLE
Site Plan Planning Layout
Refuse Strategy
Sheet 1 of 2

SCALE	SHEET SIZE	SHEET No.	DRAWN	CHKD	DATE	CAD FILE
1:500	A1	of			23/04/2018	

Detail Planning

17-1103-012-B

THIS DRAWING IS THE COPYRIGHT OF URBAN PULSE DESIGN LTD AND MAY NOT BE COPIED, ALTERED OR REPRODUCED IN ANY FORM, OR PASSED TO A THIRD PARTY WITHOUT THE WRITTEN CONSENT. DIMENSIONS SHOULD BE CHECKED AND VERIFIED ON SITE AND ANY DISCREPANCIES SHOULD BE REPORTED TO THE ARCHITECT. DO NOT SCALE FROM THIS DRAWING, EXCEPT FOR PLANNING PURPOSES. USE FIGURED DIMENSIONS ONLY. IF IN DOUBT ASK FOR CONFIRMATION.