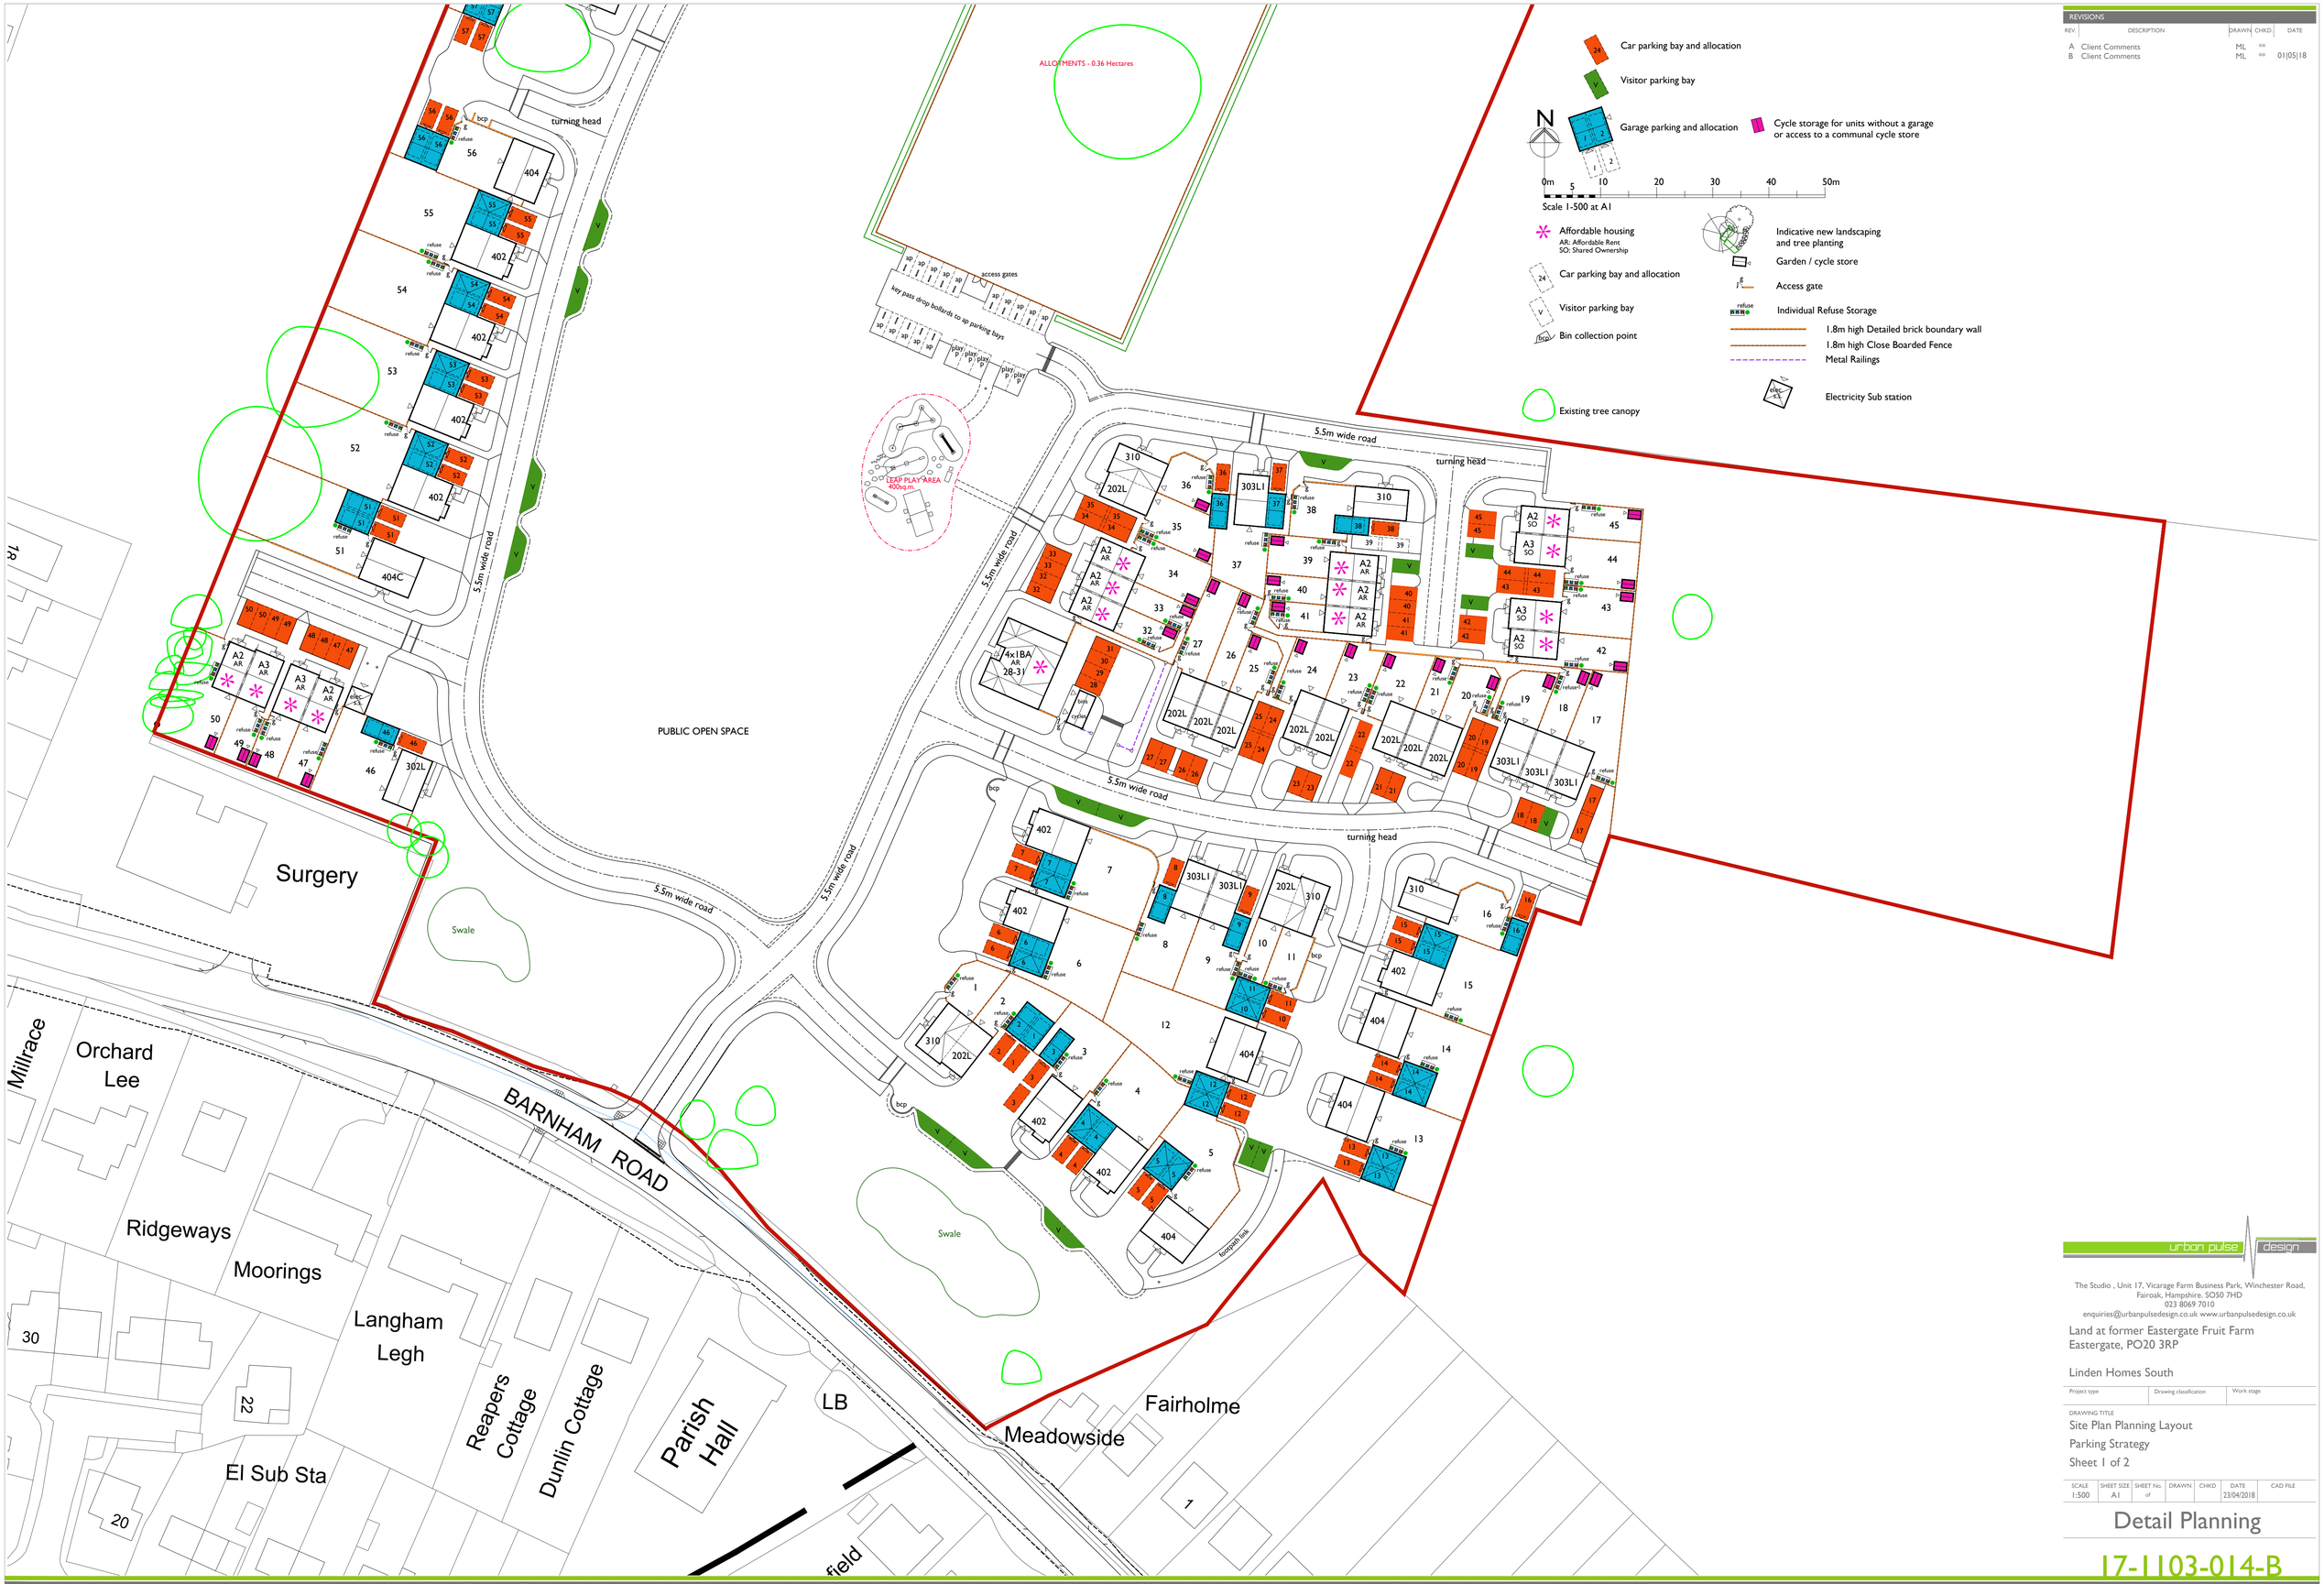

REVISIONS

REV.	DESCRIPTION	DRAWN	CHKD.	DATE
A	Client Comments	ML	##	
B	Client Comments	ML	##	01|05|18

urban pulse design
The Studio , Unit 17, Vicarage Farm Business Park, Winchester Road, Fairoak, Hampshire. SO50 7HD
023 8069 7010
enquiries@urbanpulsedesign.co.uk www.urbanpulsedesign.co.uk

Land at former Eastergate Fruit Farm
Eastergate, PO20 3RP

Linden Homes South

Project type	Drawing classification	Work stage

DRAWING TITLE
Site Plan Planning Layout
Parking Strategy
Sheet 1 of 2

SCALE	SHEET SIZE	SHEET No. of	DRAWN	CHKD	DATE	CAD FILE
1:500	A1				23/04/2018	

Detail Planning

17-1103-014-B

THIS DRAWING IS THE COPYRIGHT OF URBAN PULSE DESIGN LTD AND MAY NOT BE COPIED, ALTERED OR REPRODUCED IN ANY FORM, OR PASSED TO A THIRD PARTY WITHOUT THE WRITTEN CONSENT. DIMENSIONS SHOULD BE CHECKED AND VERIFIED ON SITE AND ANY DISCREPANCIES SHOULD BE REPORTED TO THE ARCHITECT. DO NOT SCALE FROM THIS DRAWING, EXCEPT FOR PLANNING PURPOSES. USE FIGURED DIMENSIONS ONLY. IF IN DOUBT ASK FOR CONFIRMATION.

ARUN DISTRICT COUNCIL EG/6/18/RES