


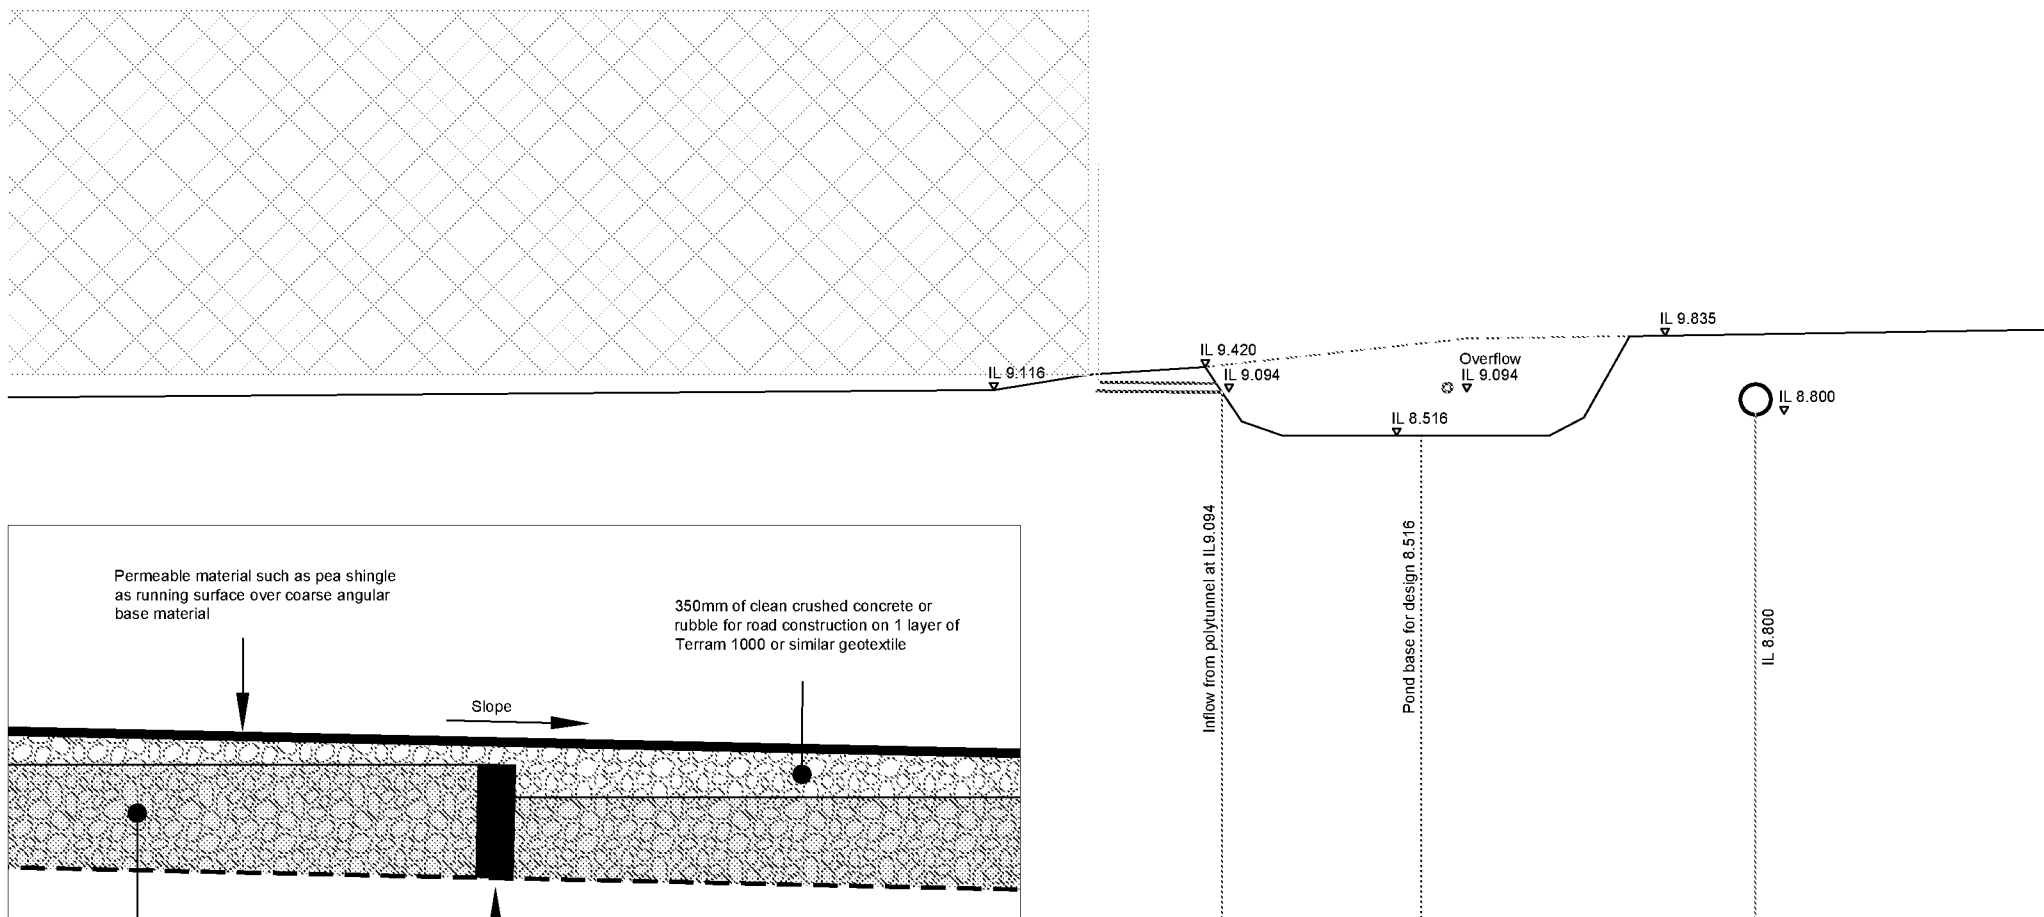

Section - scale 1:100

					Client	Clive Hughes	Title	Access Road Stank Detail and Section Through Pond	Robert Clark Associates Ltd Chartered Civil Engineers Willow Cottage, Herne Lane Rustington, West Sussex BN16 3EE Tel: 01903 778945 Fax: 01903 778967	
					Project	Woodfield Farm	Scale	1:100	At original	A4
					Notes		Drawing Number	1736/D2.2	Revision	-
-	Original	PC	RTFC	9.11.17						
Rev.	Description	App.	Chk.	Dm.	Date					