


Sketch plan, not to scale

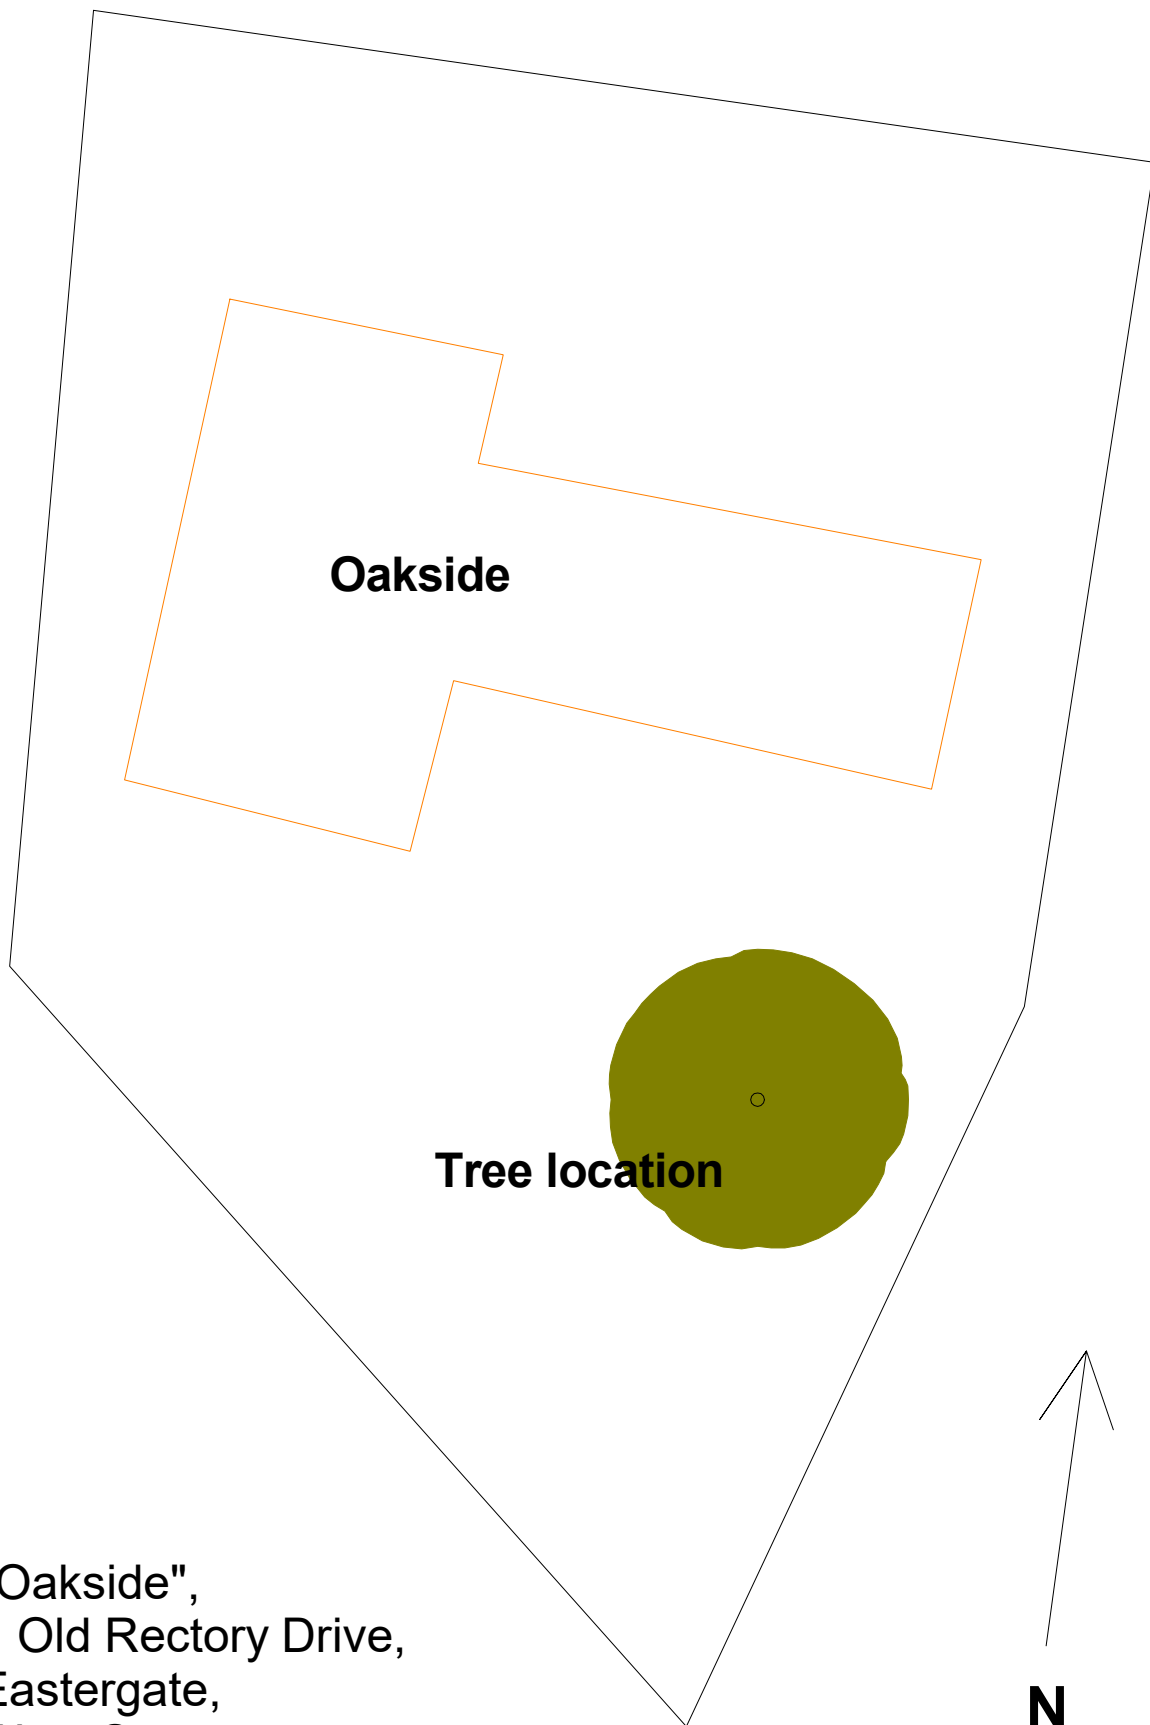

"Oakside",
1 Old Rectory Drive,
Eastergate,
West Sussex,
PO20 3XH.