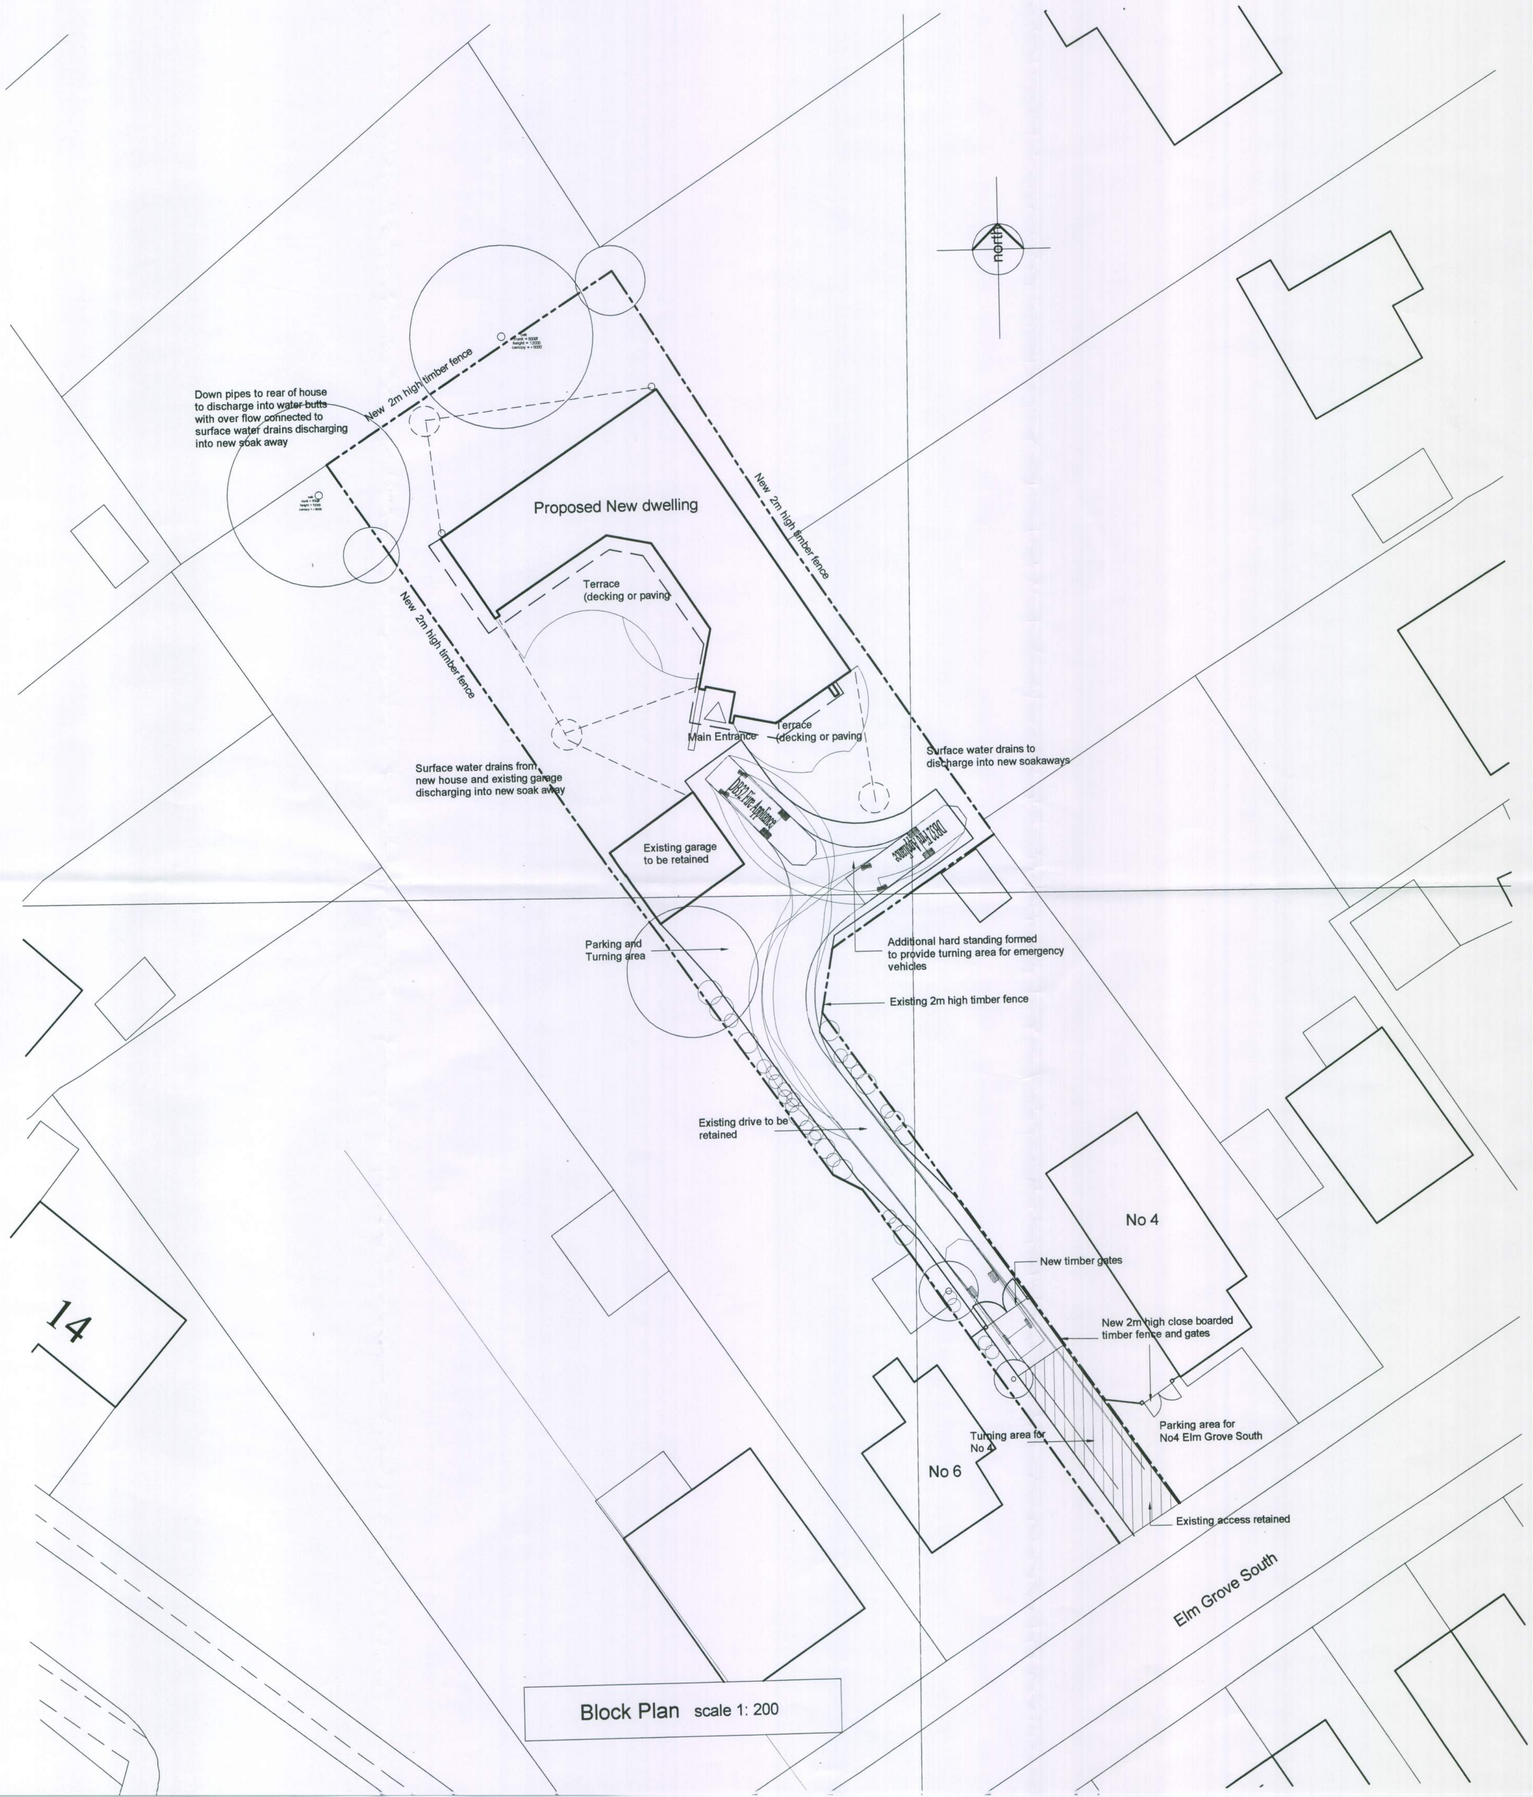

Block Plan scale 1: 200



Ordnance Survey (c) Crown Copyright 2010. All rights reserved. License number 100020449

Location Plan scale 1:1250

Rev A Surface water drains and soakaways shown Oct

REVISION

R J C A
CHARTERED ARCHITECTS

LIME KILN BARN
COLWORTH
CHICHESTER
WEST SUSSEX
PO20 6DS

Tel 01243 787011
Fax 01243 787022

PROJECT	Proposed new dwelling on site to rear of 4 Elm Grove South, Barnham
SUBJECT	Block Plan and Location Plan
SCALE 1:200 & 1:1250	DATE June 2010
DRAWN	CHECKED
DRAWING No	10 / 100 / 01 Rev A

ARUN DISTRICT COUNCIL EG/76/10/DOC