

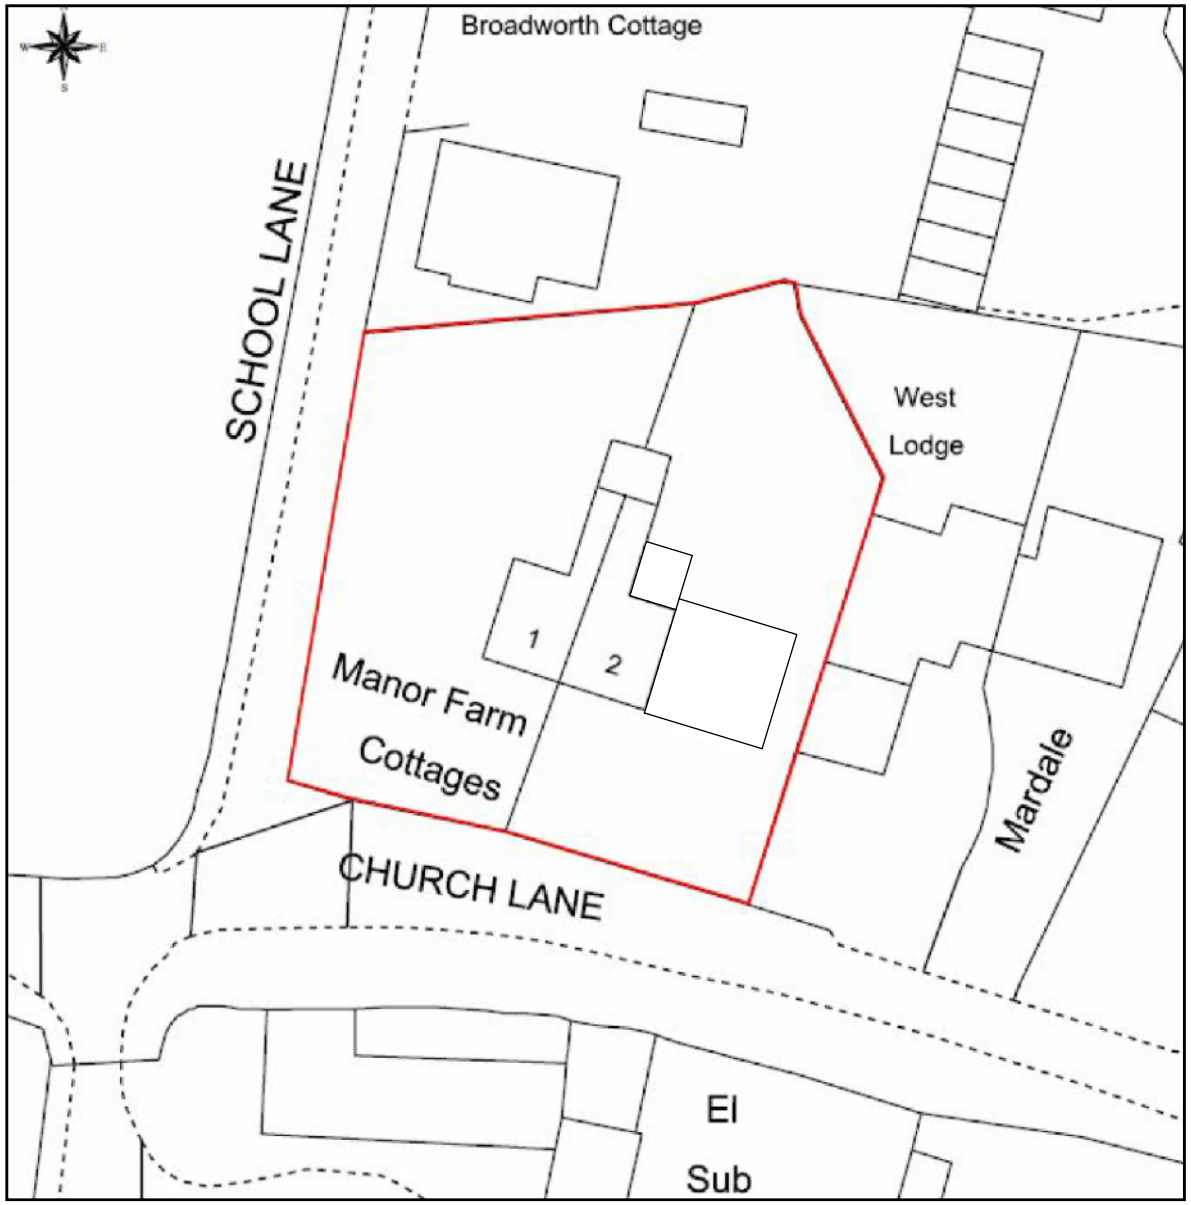


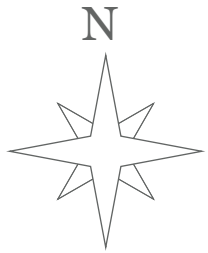

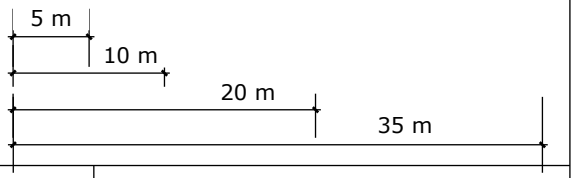

iHUS PROJECTS
Specialists in creating individual living solutions

Unit 12
Jupiter Business Park
353 Bentley Road.
Doncaster
DN5 9TJ
tel.: 01302 247777
www.ihusaccess.com

Project Name: New Build Garden Annex

Drawing Name: Existing Block Plan
Drawing No.: 1582.4
Version: 1
Revision: 1
Date: 22.01.2016

Clients name: John Bolden

Address: Manor Farm Cottage
Church Lane
Eastergate
West Sussex

Post code: PO20 3UX

Scale 1:500
Printed to A4

ARUN DISTRICT COUNCIL EG/7/6/15/H