

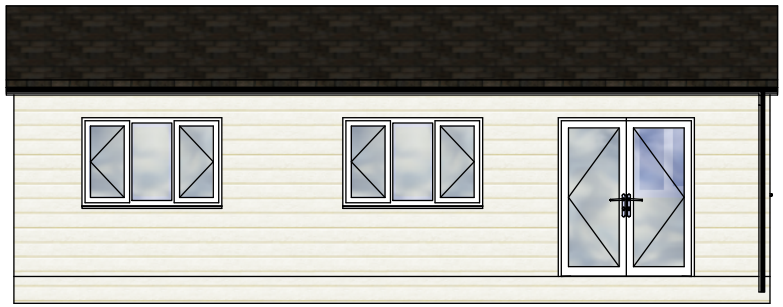



Front Elevation

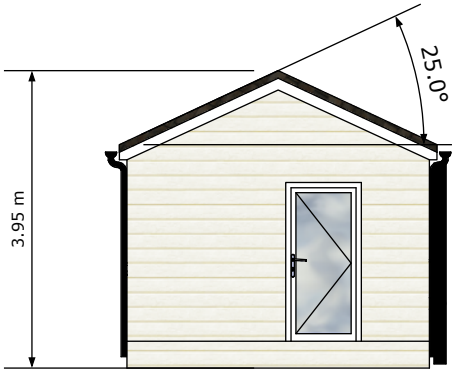

Side Right Elevation

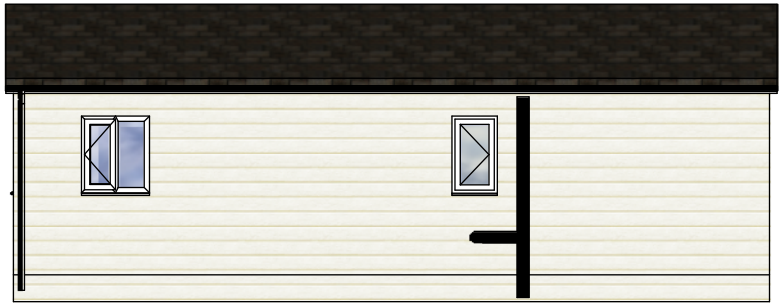

Back Elevation

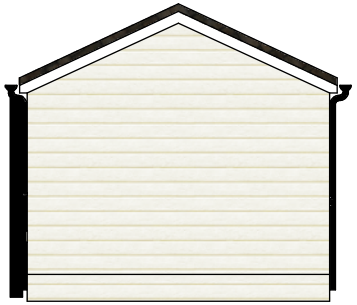

Side Left Elevation

iHUS PROJECTS
Specialists in creating individual living solutions

Unit 12
Jupiter Business Park
353 Bentley Road.
Doncaster
DN5 9TJ
tel.: 01302 247777
www.ihusaccess.com

Project Name: New Build Garden Annex

Drawing Name: Annex Elevations
Drawing No.: 1582.2
Version: 2
Revision: 1
Date: 17.02.2016

Clients name: John Bolden

Address: Manor Farm Cottage
Church Lane
Eastergate
West Sussex

Post code: PO20 3UX

Scale 1:100
Printed to A4

ARUN DISTRICT COUNCIL EG/7/6/15/H