



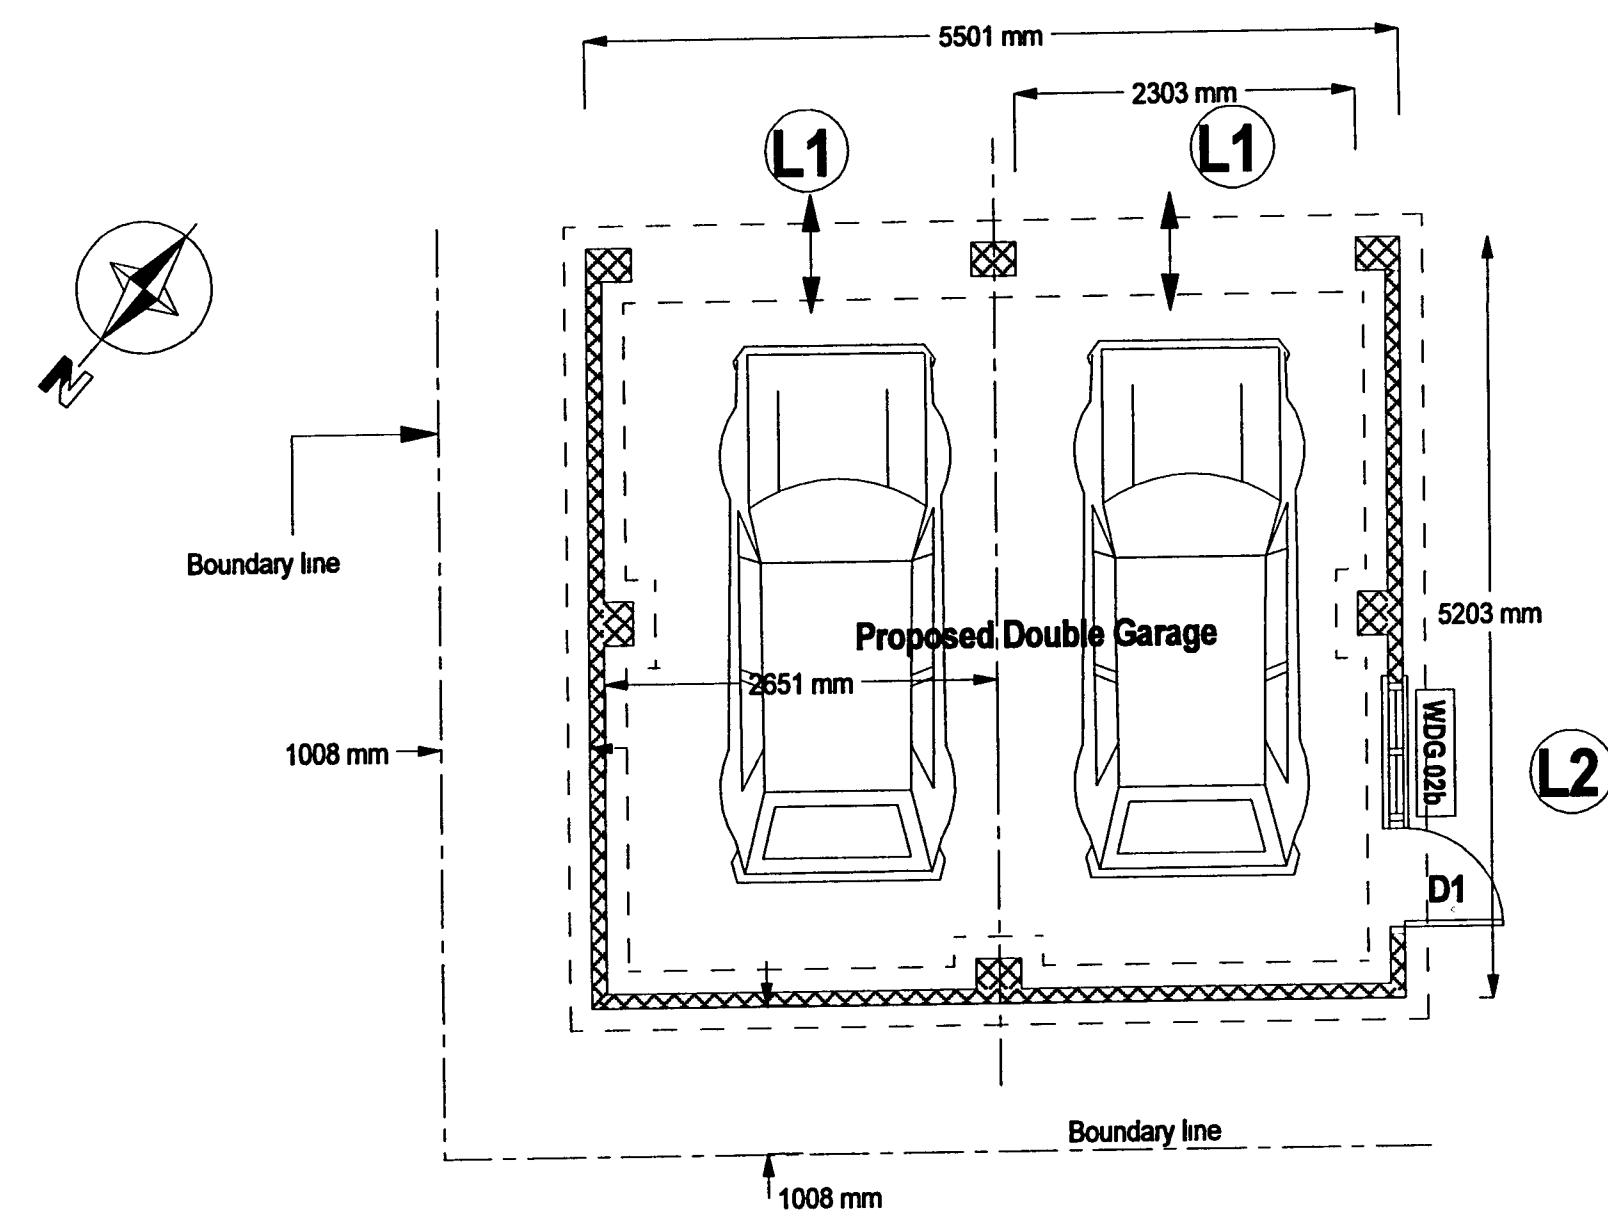


Proposed Garage Layout (As shown on Block Plan)


PROPOSED GARAGE ELEVATIONS

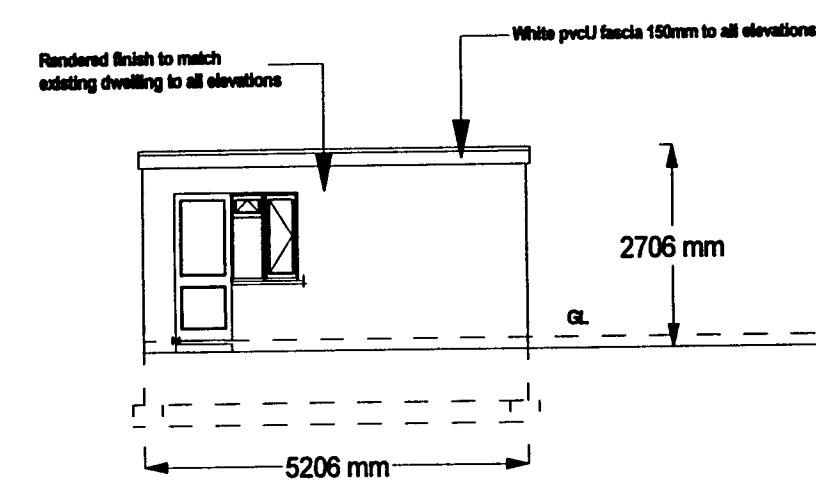


Proposed SW Elevation

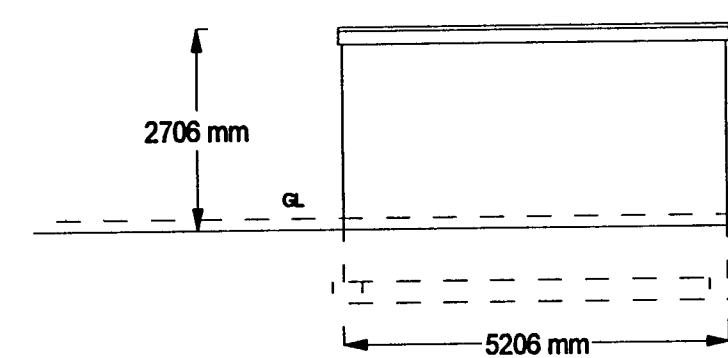

Proposed SE Elevation

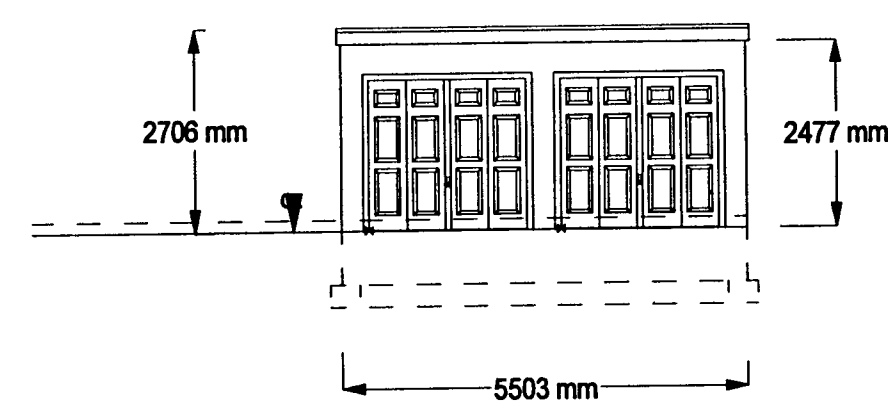

Proposed NE Elevation

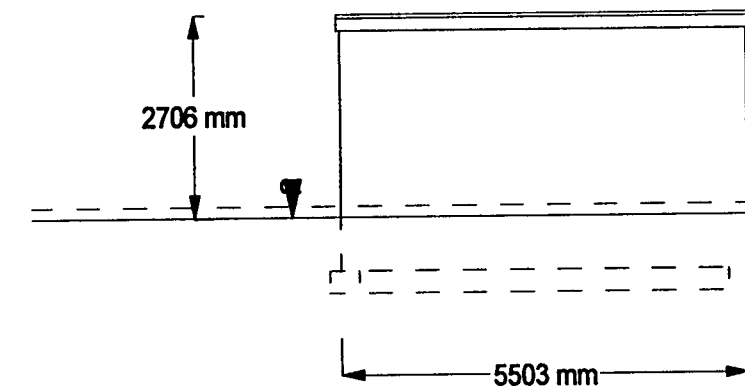

Proposed NW Elevation

Notes:-

© Copyright 2005

Client:

Mr Duggin

Drawing Title:

Proposed Layouts/Elevations

Job Title:

Proposed Garage
Land adjacent to:
Lyndhurst
Eastergate Lane
Fontwell

Drawn By

Arun Plans

SCALE

1:100,1:50

DATE

Nov 2007

DRG No.

01c

Rev No.