



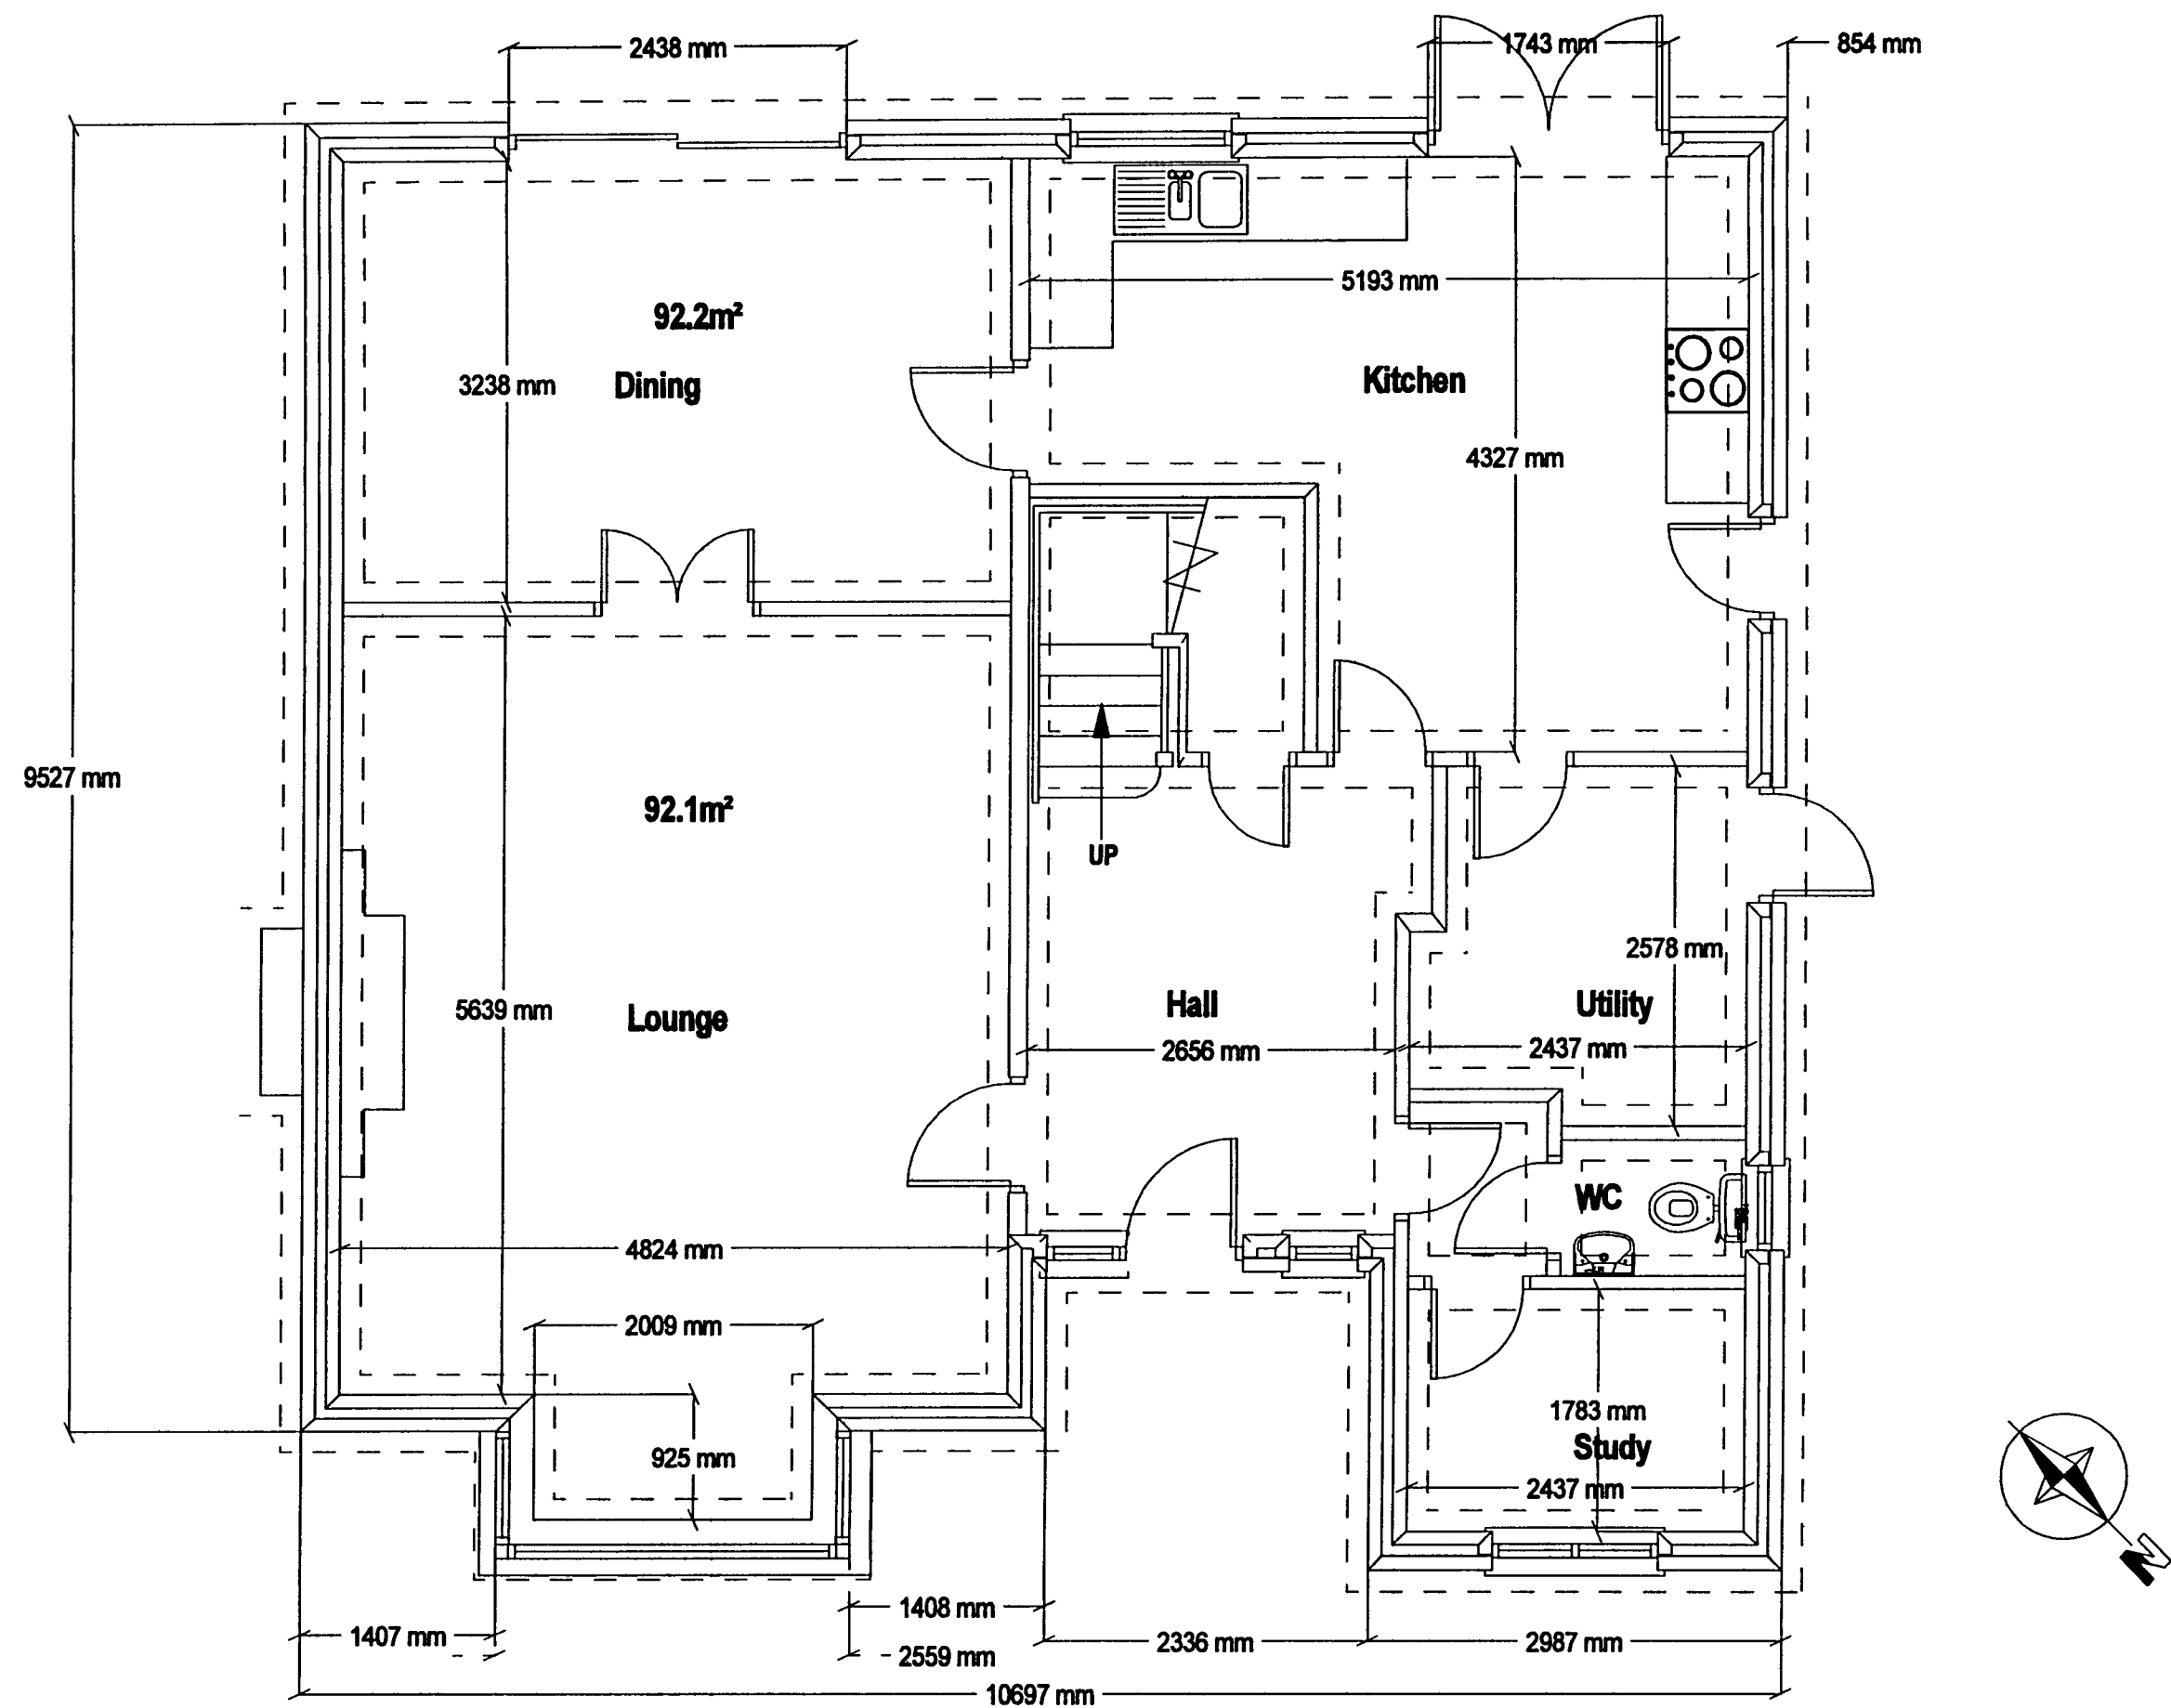


Proposed Ground Floor Layout

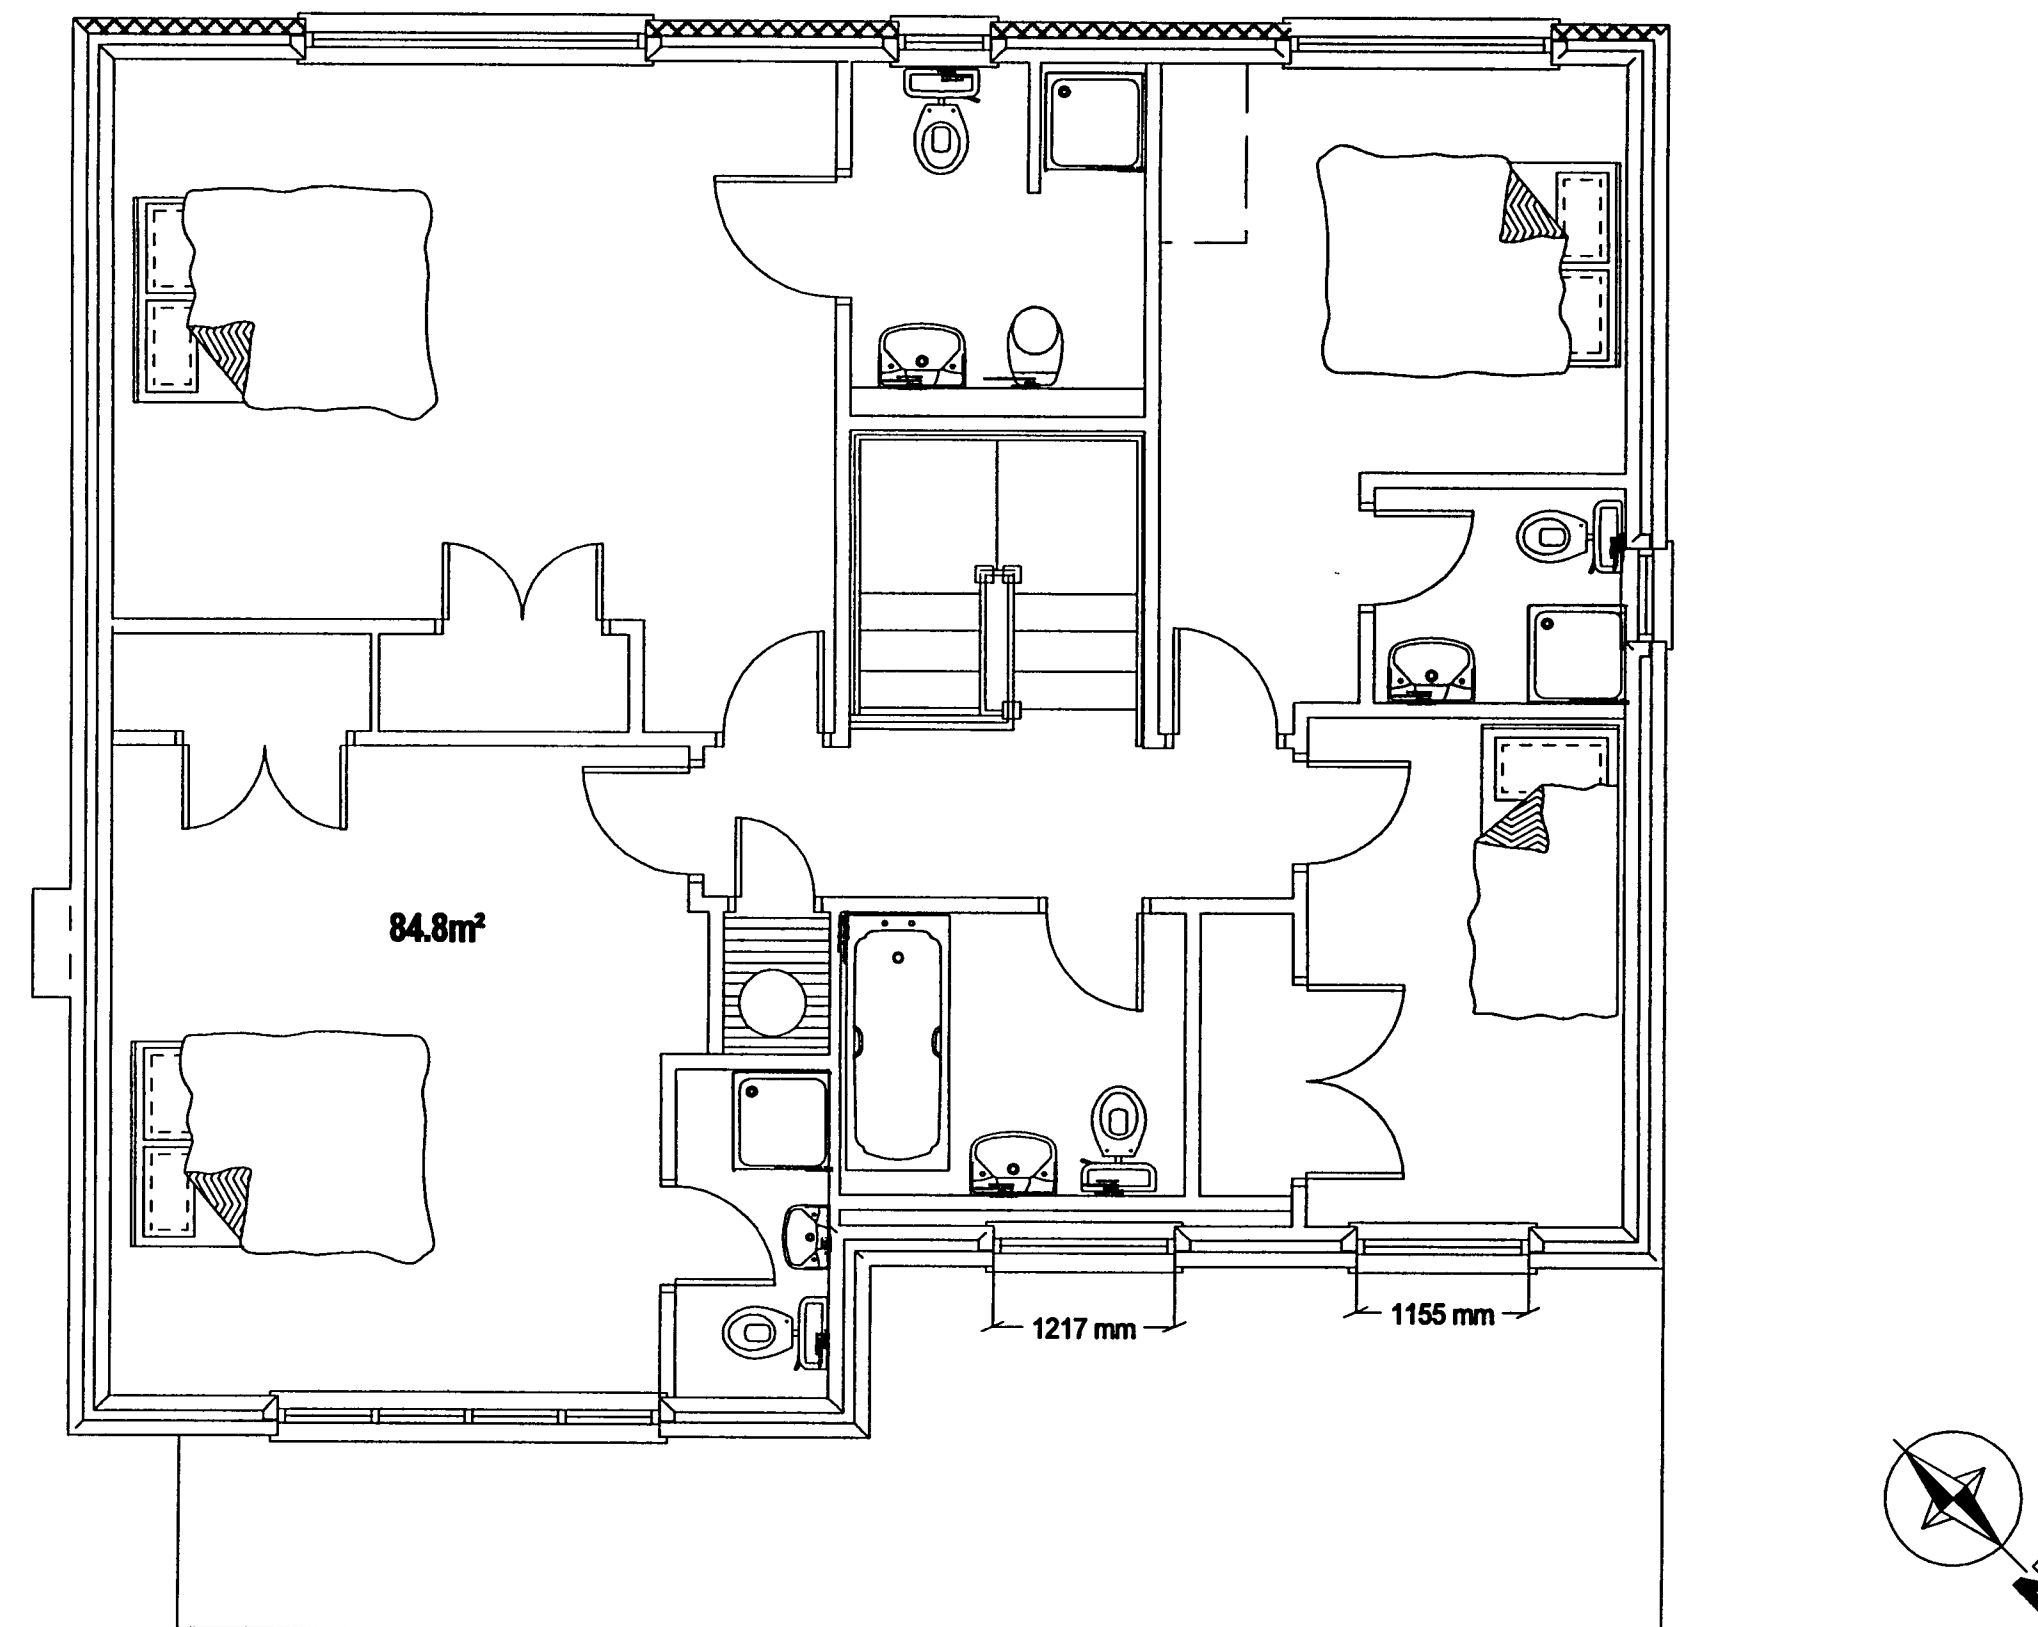


Proposed First Floor Layout



Proposed NE Elevation

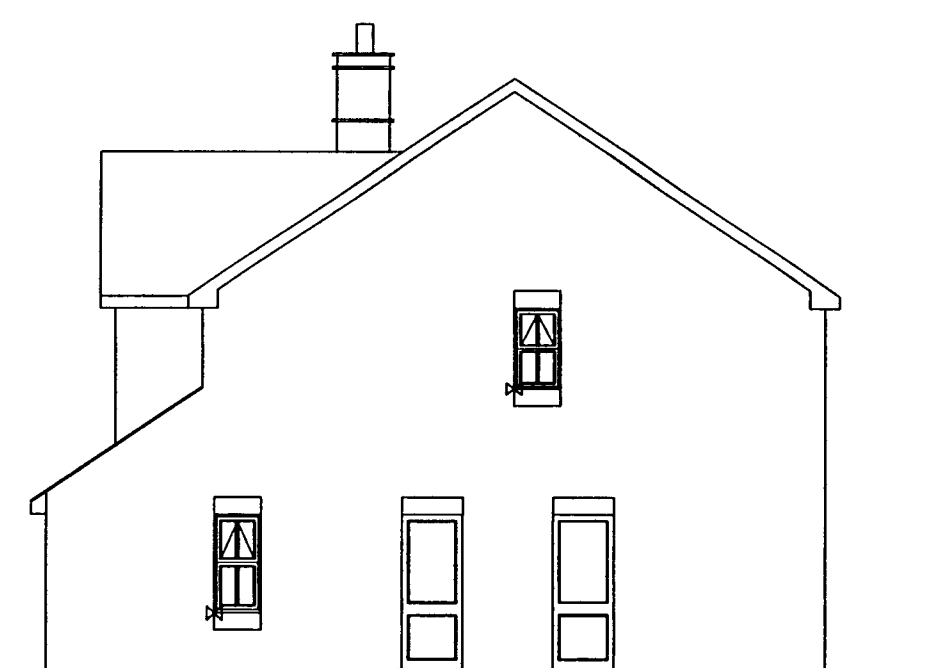


Proposed NW Elevation

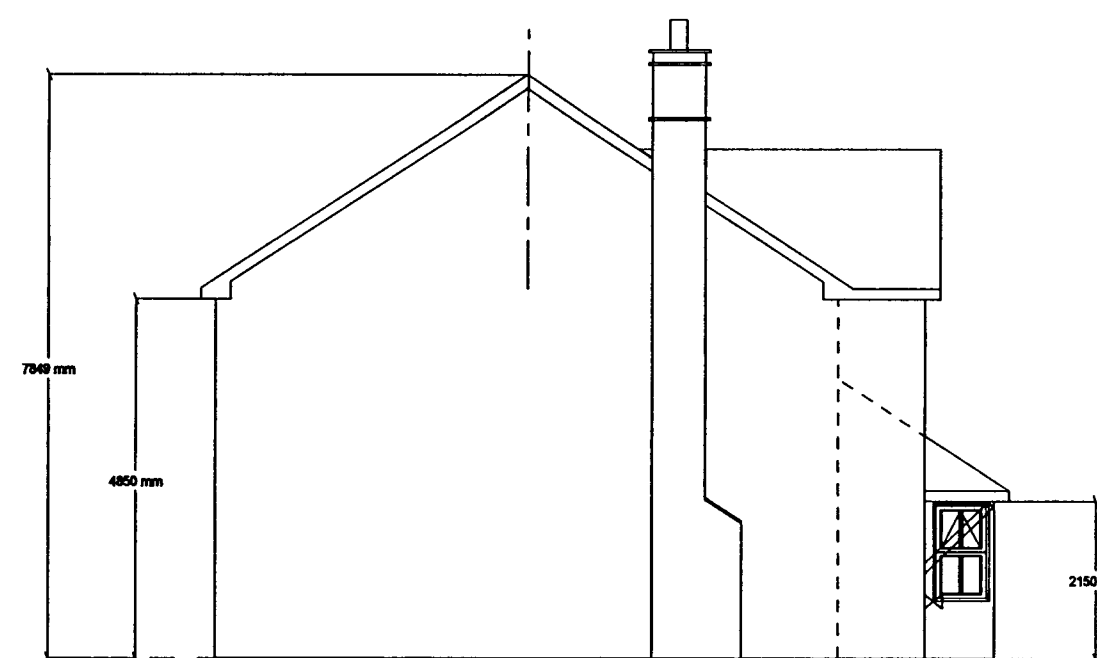

Proposed SE Elevation



Proposed SW Elevation

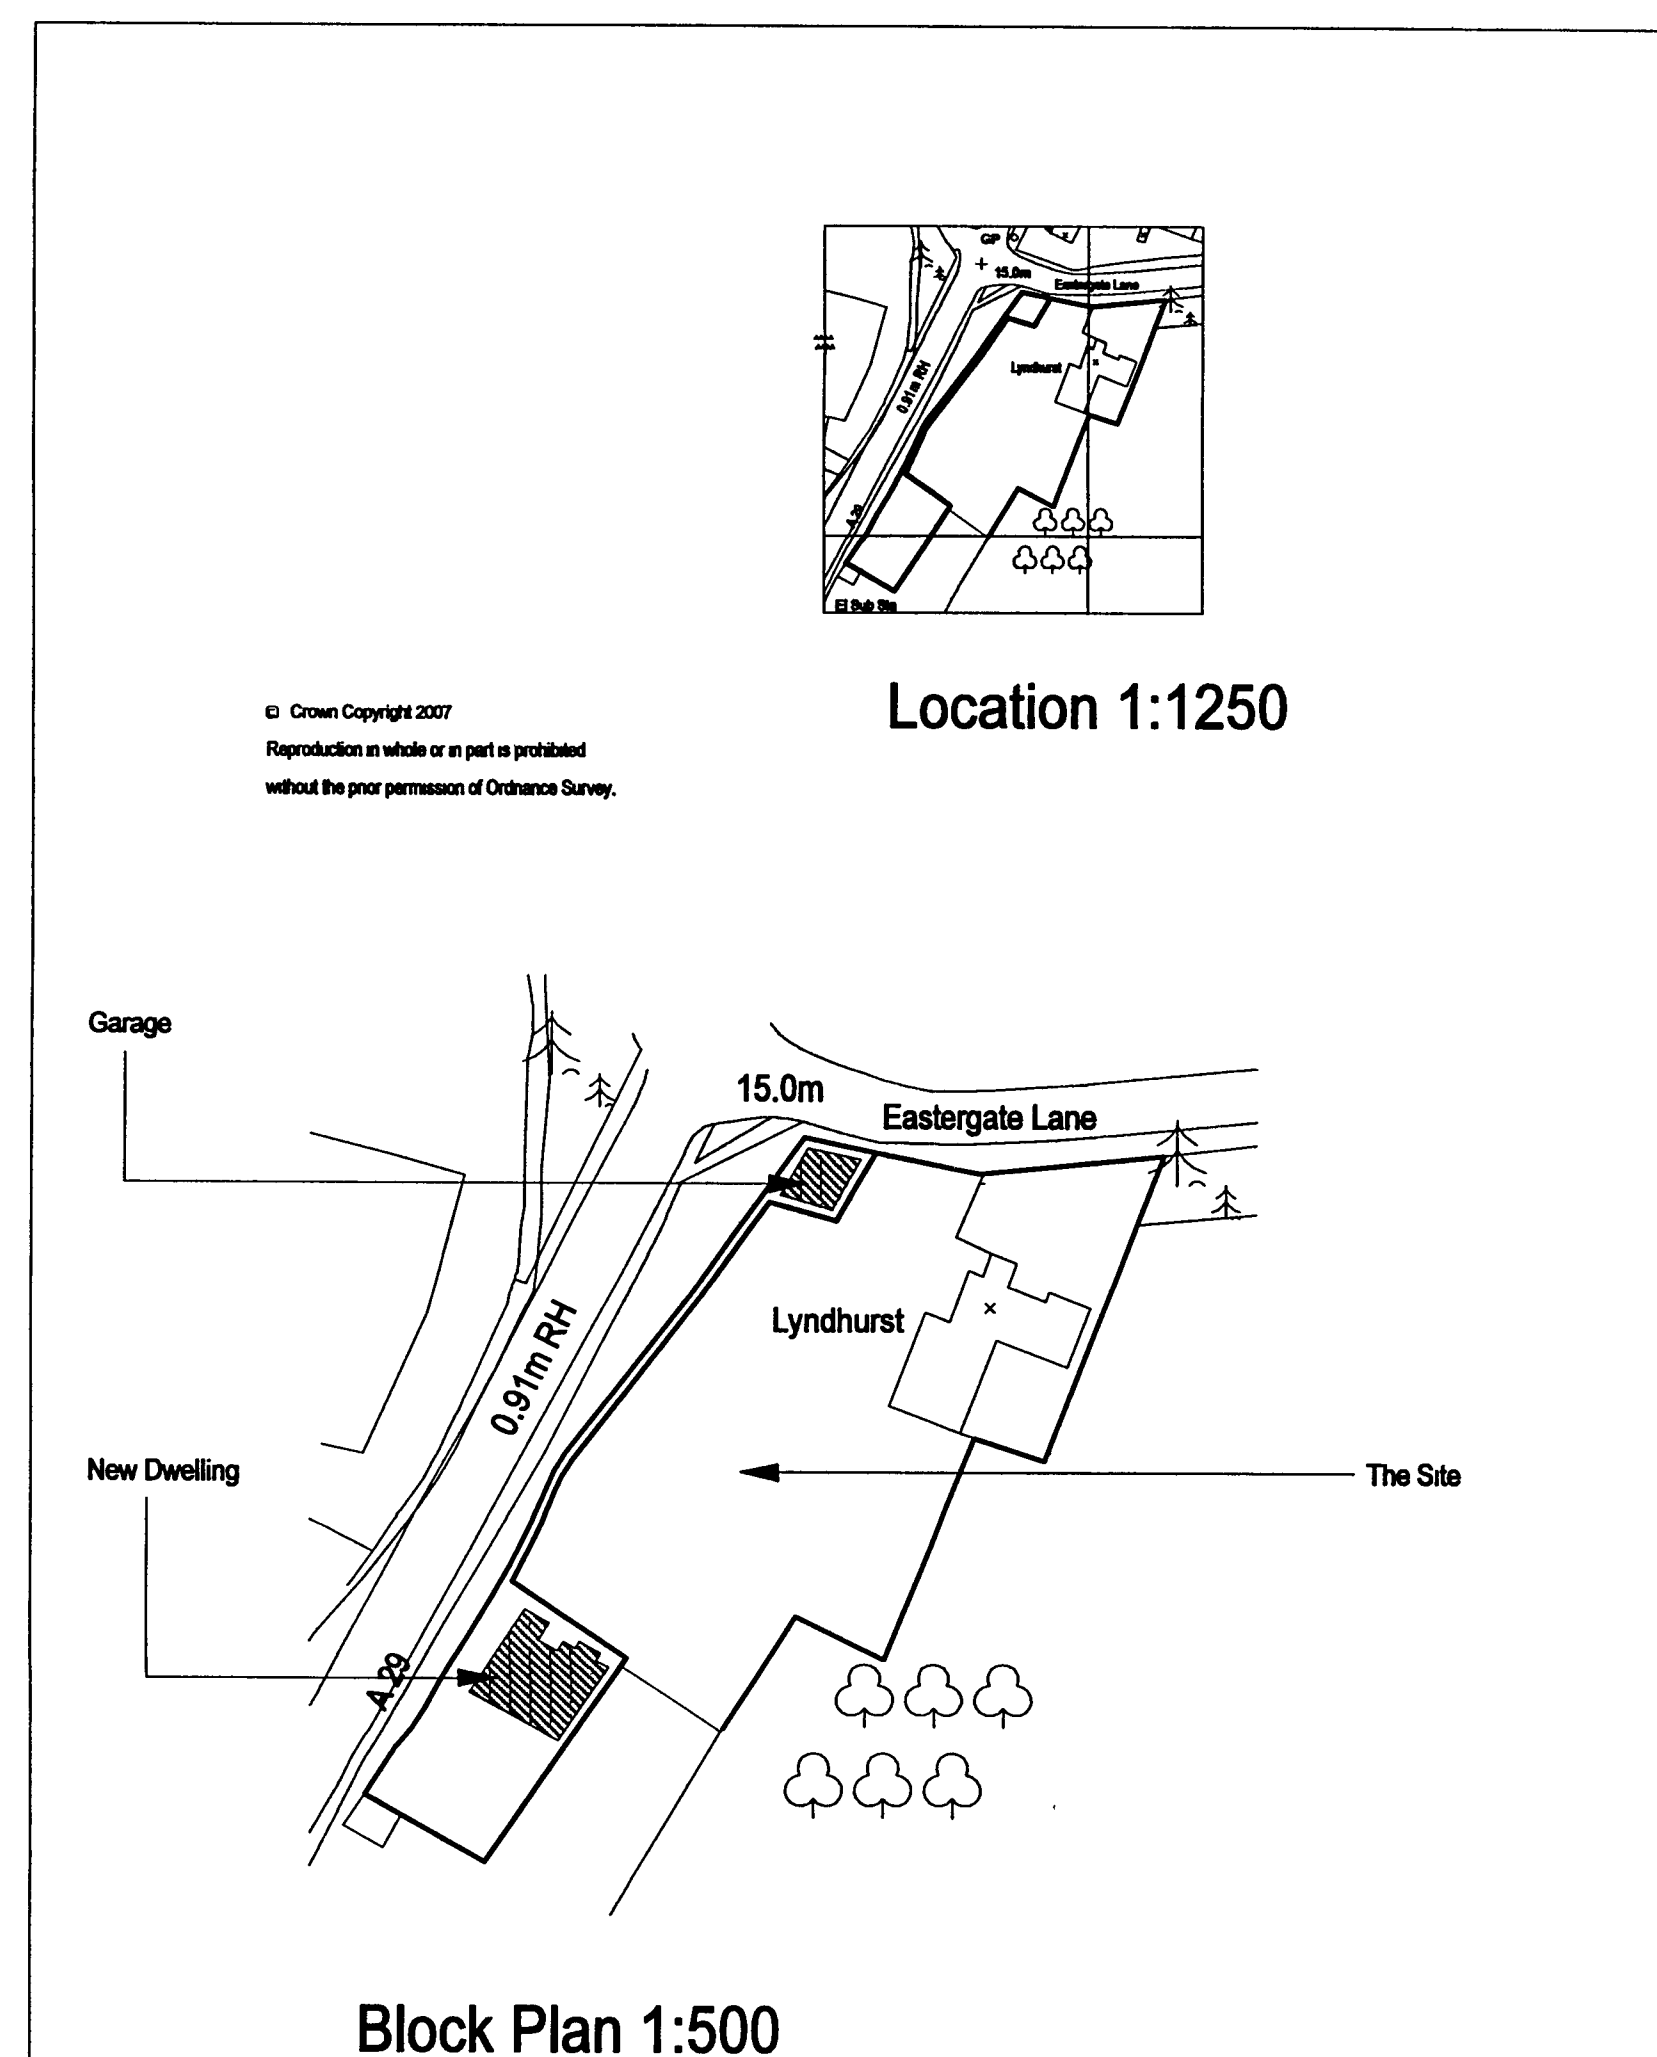

Notes:

Roof:
Tiled with interlocking Concrete tiles

Walls:
Rendered/ brick plinth to DPC

Windows
pvcU double glazed

© Copyright 2007

DRAWING TITLE:

Proposed Layouts/Elevations

JOB TITLE:

Proposed New Dwelling
Land adjacent to:
Lyndhurst
Eastergate Lane
Fontwell

CLIENT:

Mr Duggin

Drawn By:

Arun Plans

SCALE:

1:50, 1:100
1:1250, 1:500

DATE:

Nov 2007

DRG No.

01a

Rev No.