


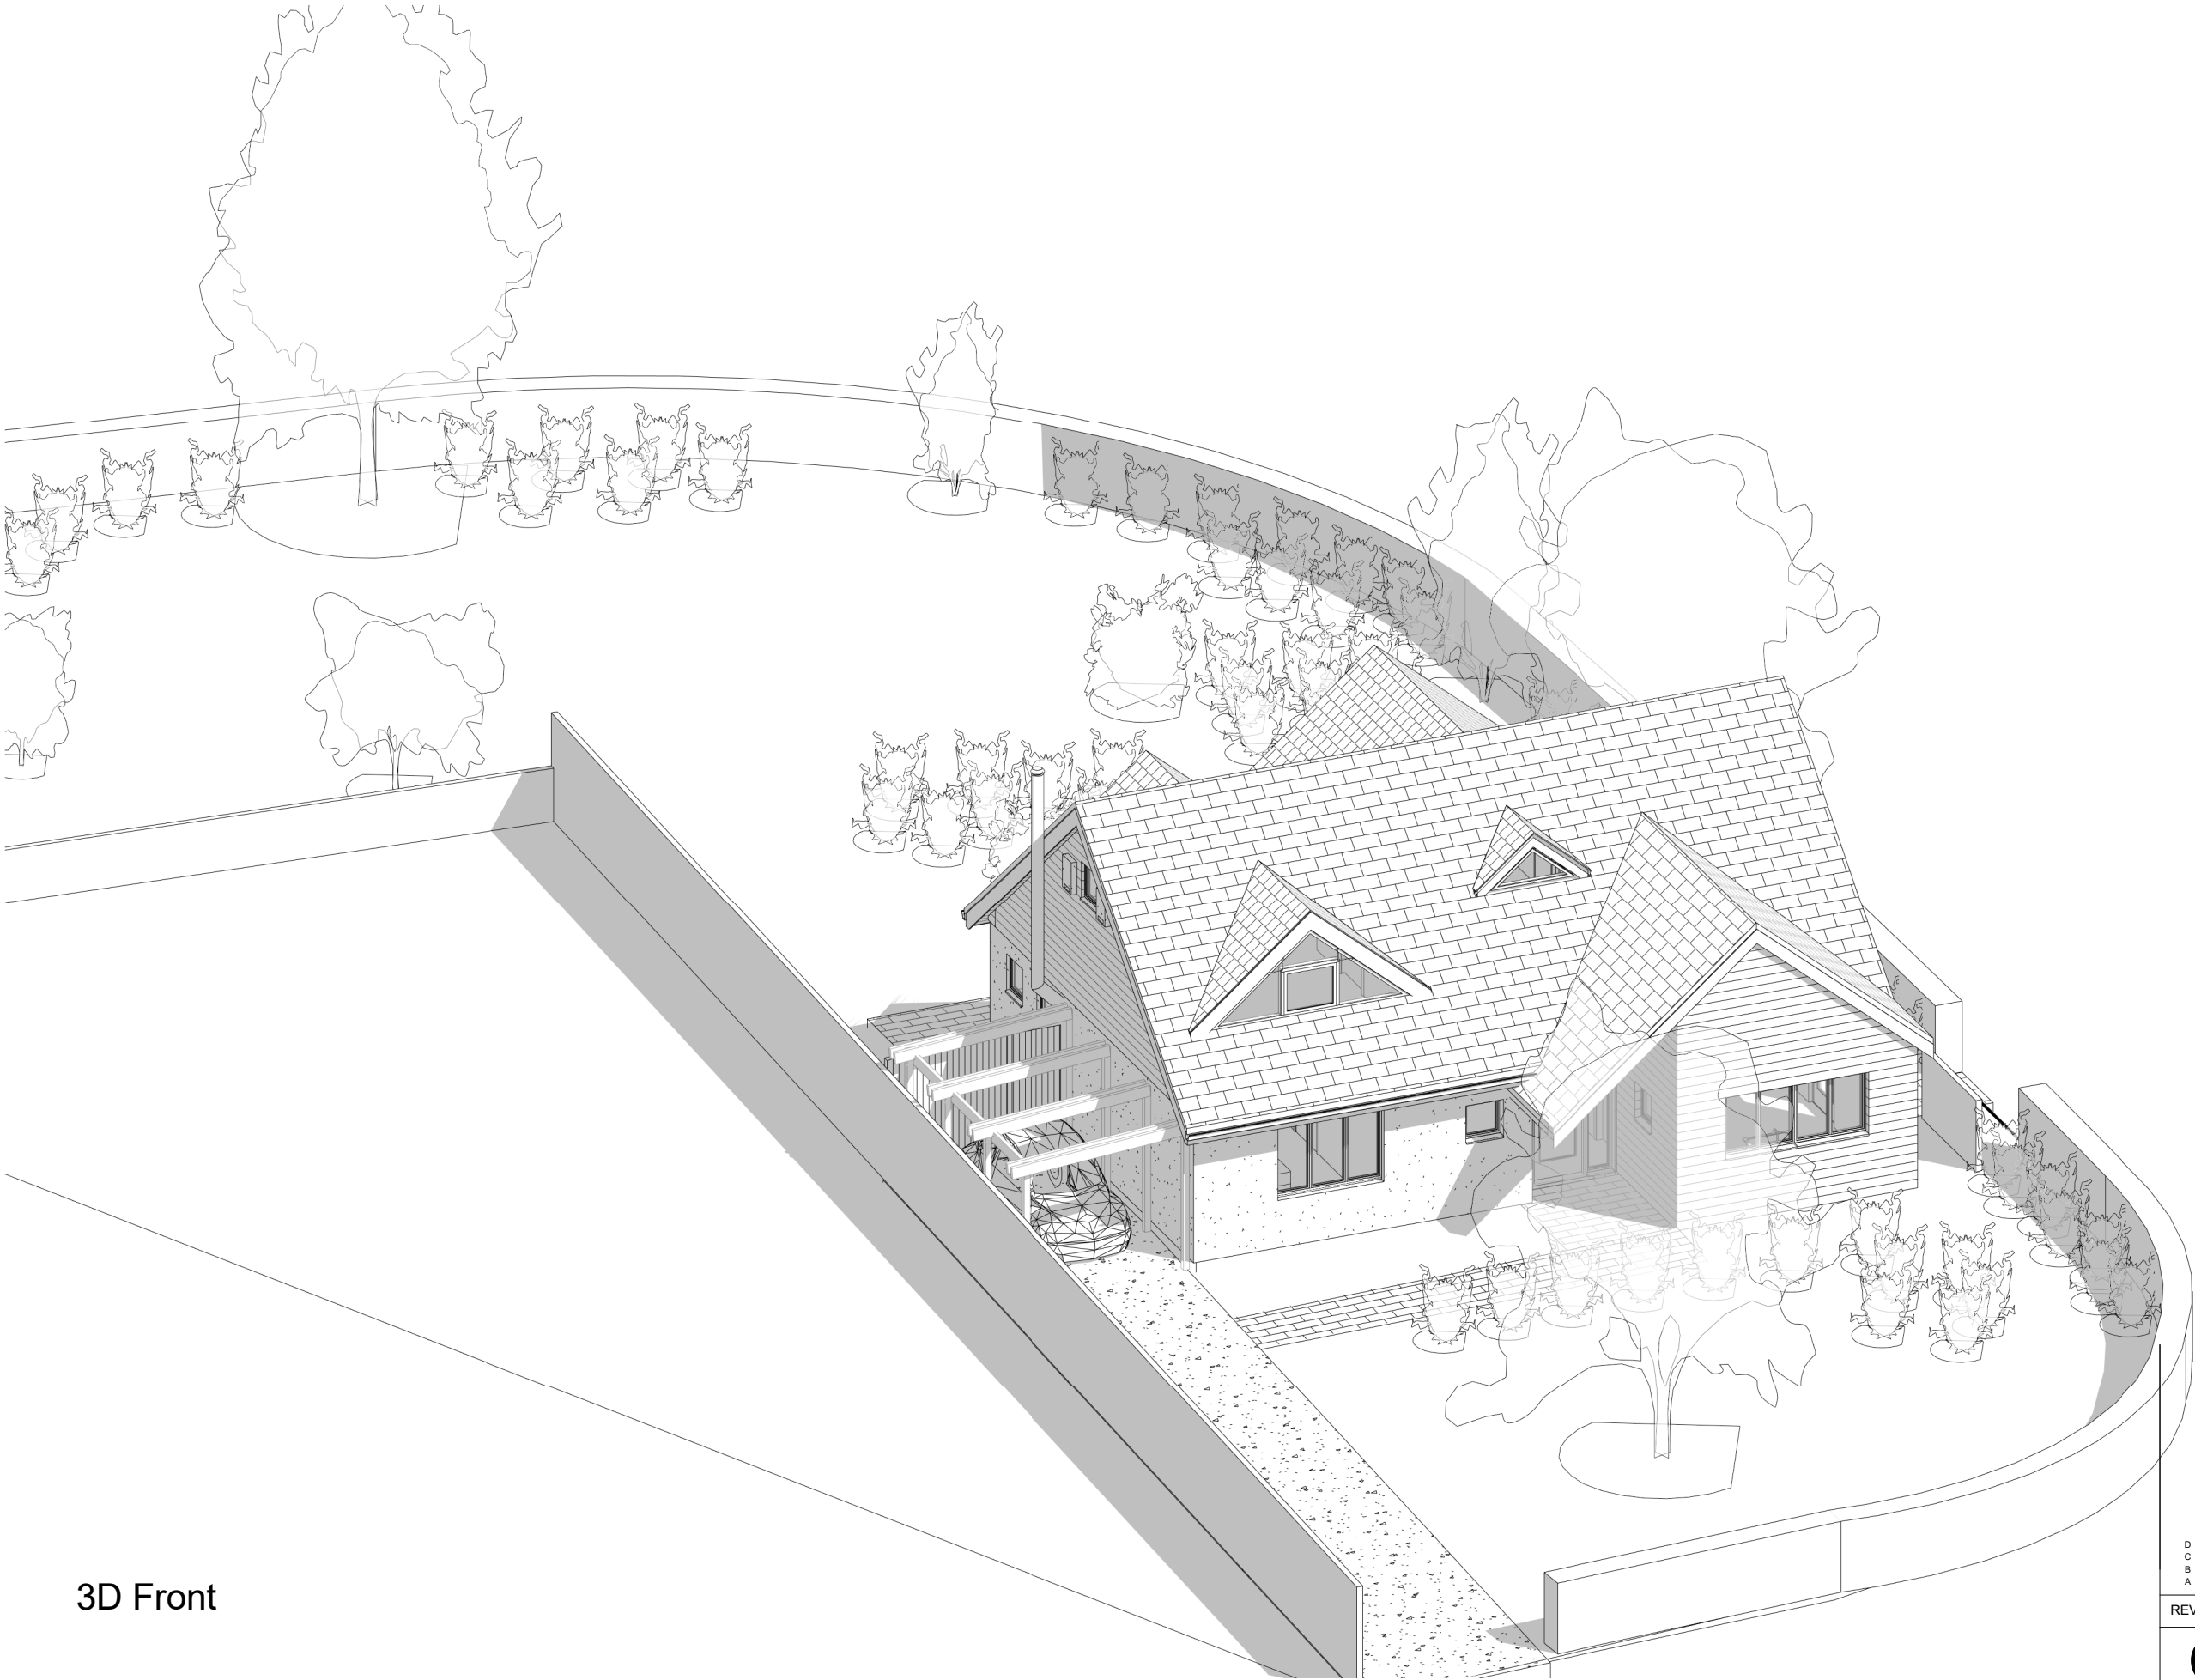

3D Front

D	Landscape added, minor revisions	JAH	JLB	18.12.18
C	Issued to VB & LCC for Comment	JF	DJS	12.11.18
B	Roof amended to Gable & Window amended to Snug & Lounge	JF	DJS	07.11.18
A	First Issue	JF	DJS	31.10.18

REV	DESCRIPTION	BY	CHK	DATE
-----	-------------	----	-----	------

Cover Storey

Architects

Cover Storey Architects LLP18 St Georges Avenue, HavantPO9 2RX
Tel. 02392 006266info@coverstoreyarchitects.co.ukwww.coverstorey.co.uk