


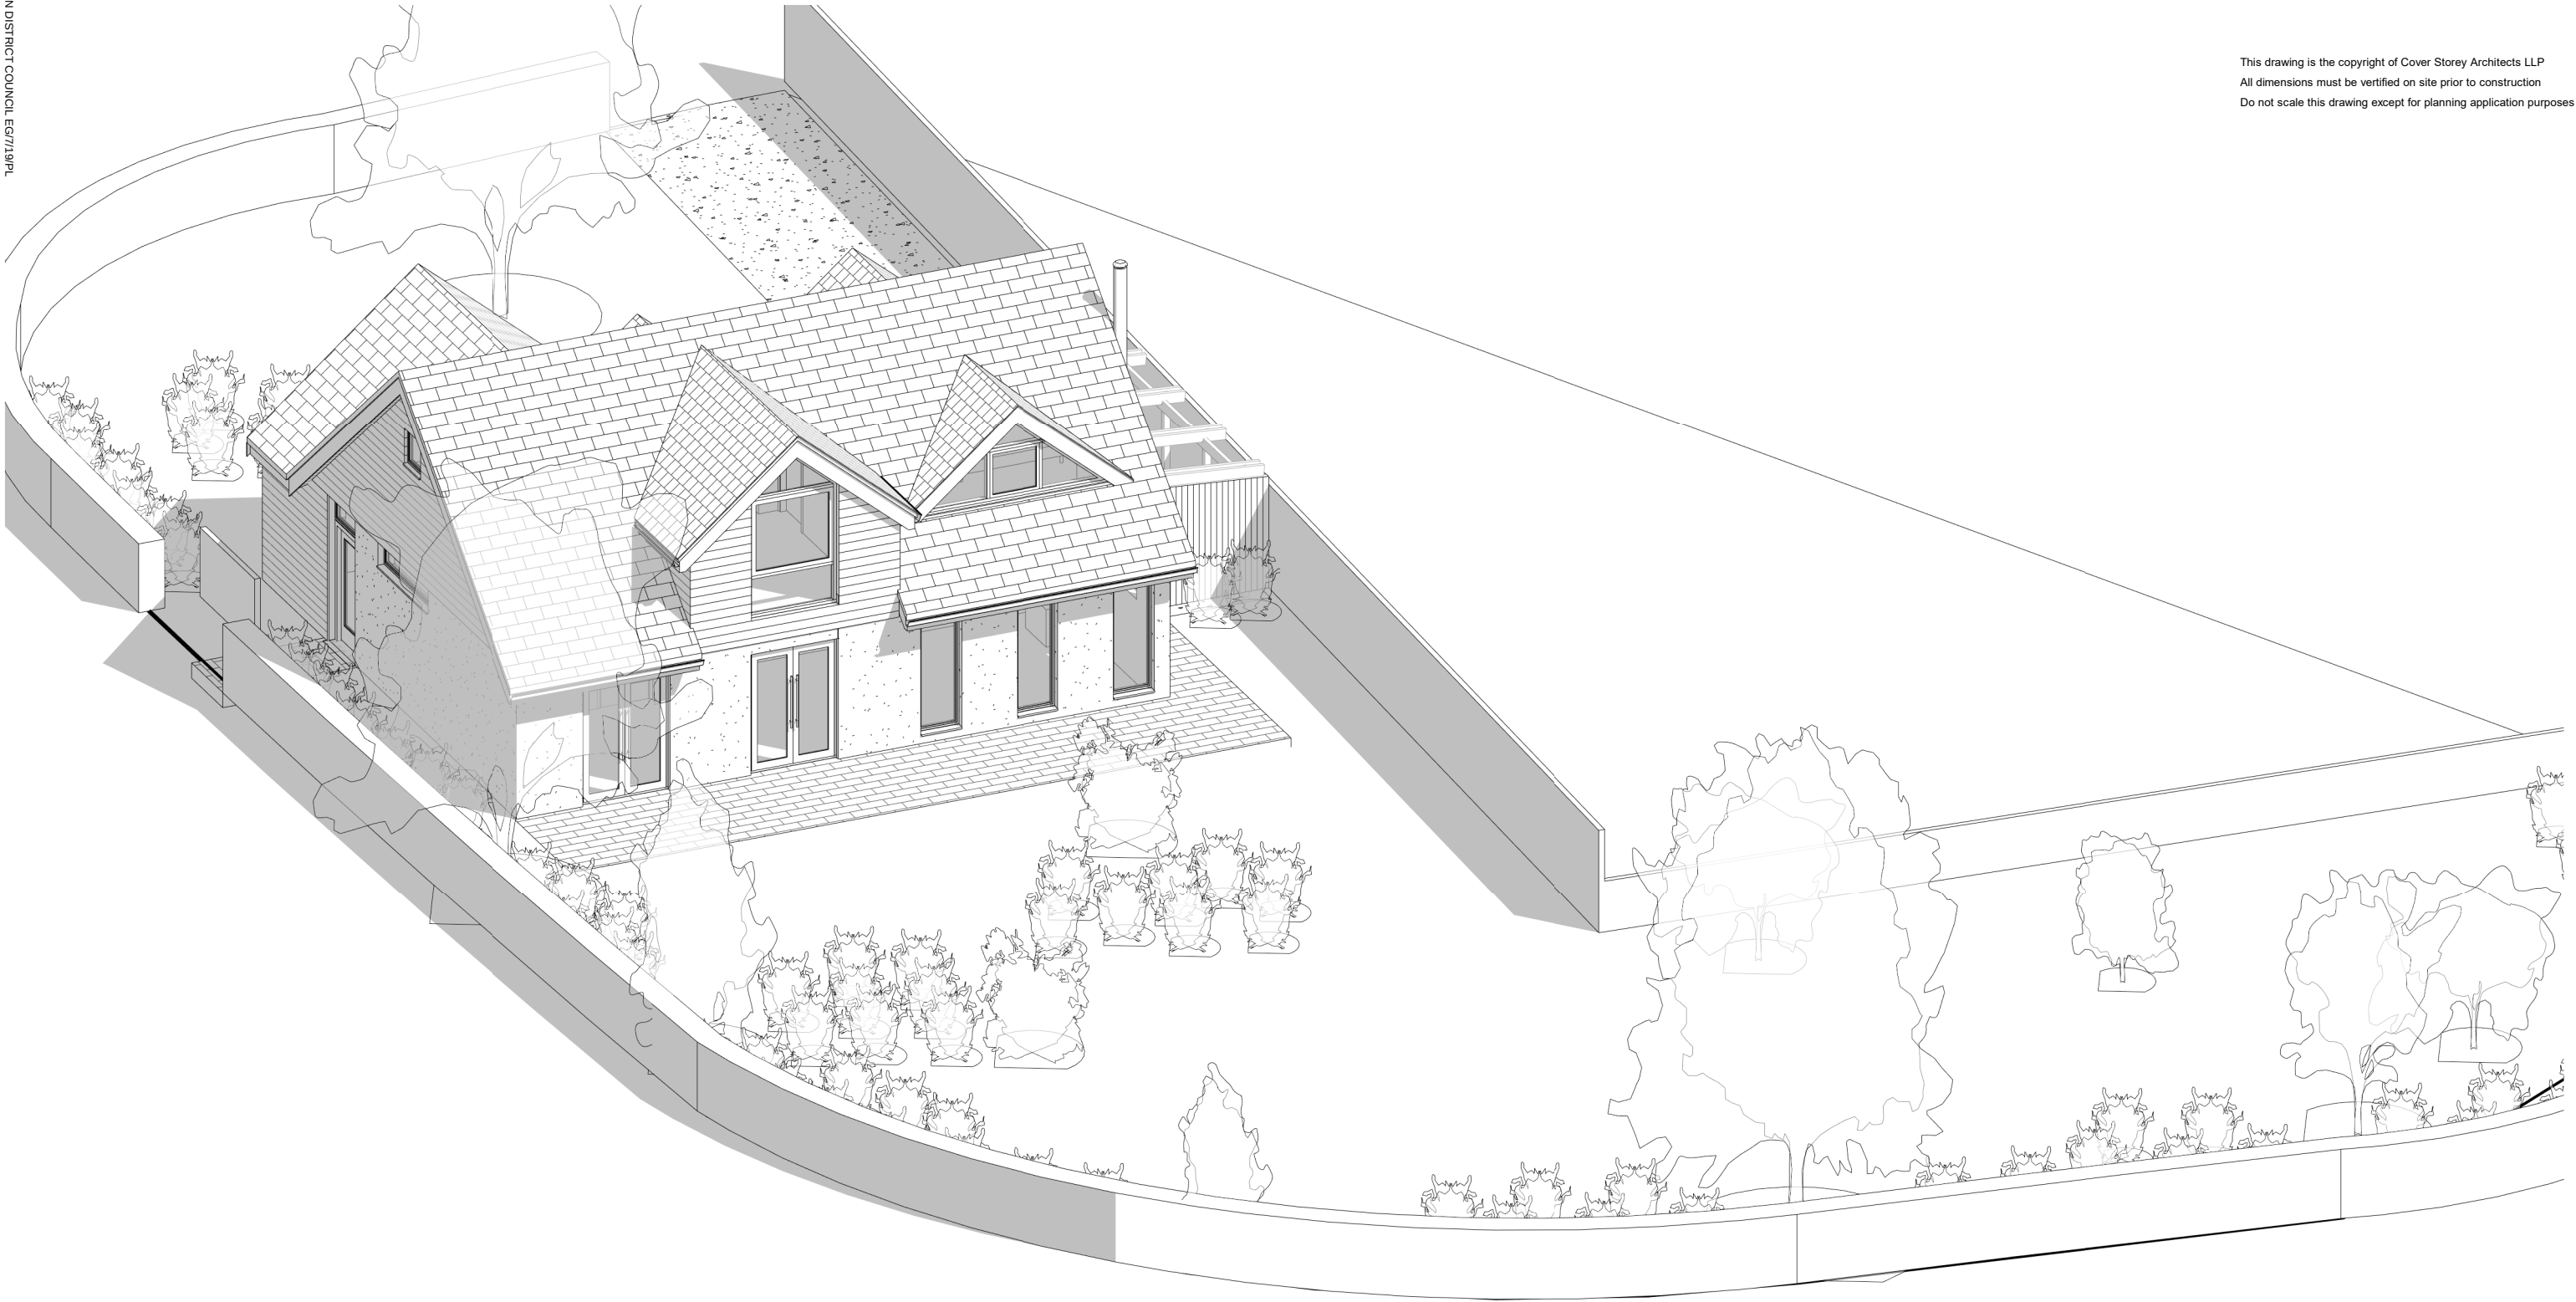

3D Rear

A	Landscape added, minor revisions	JAH	JLB	18.12.18
REV	DESCRIPTION	BY	CHK	DATE

Cover Storey

Architects

Cover Storey Architects LLP
18 St Georges Avenue, Havant
Tel. 02392 006266
info@coverstoreyarchitects.co.uk
www.coverstorey.co.uk
PO9 2RX

Project name: Downview Cottage, 26 Downview Road, Barnham PO22 0EG	Drawing name: External View Rear	Scale @ A3:	Drawn / Checked: JsF / DJS	Date: Nov 2018	Status: PLANNING	Project No: 18025	Drawing No: P902	Revision: A
---	-------------------------------------	-------------	-------------------------------	-------------------	---------------------	----------------------	---------------------	----------------