
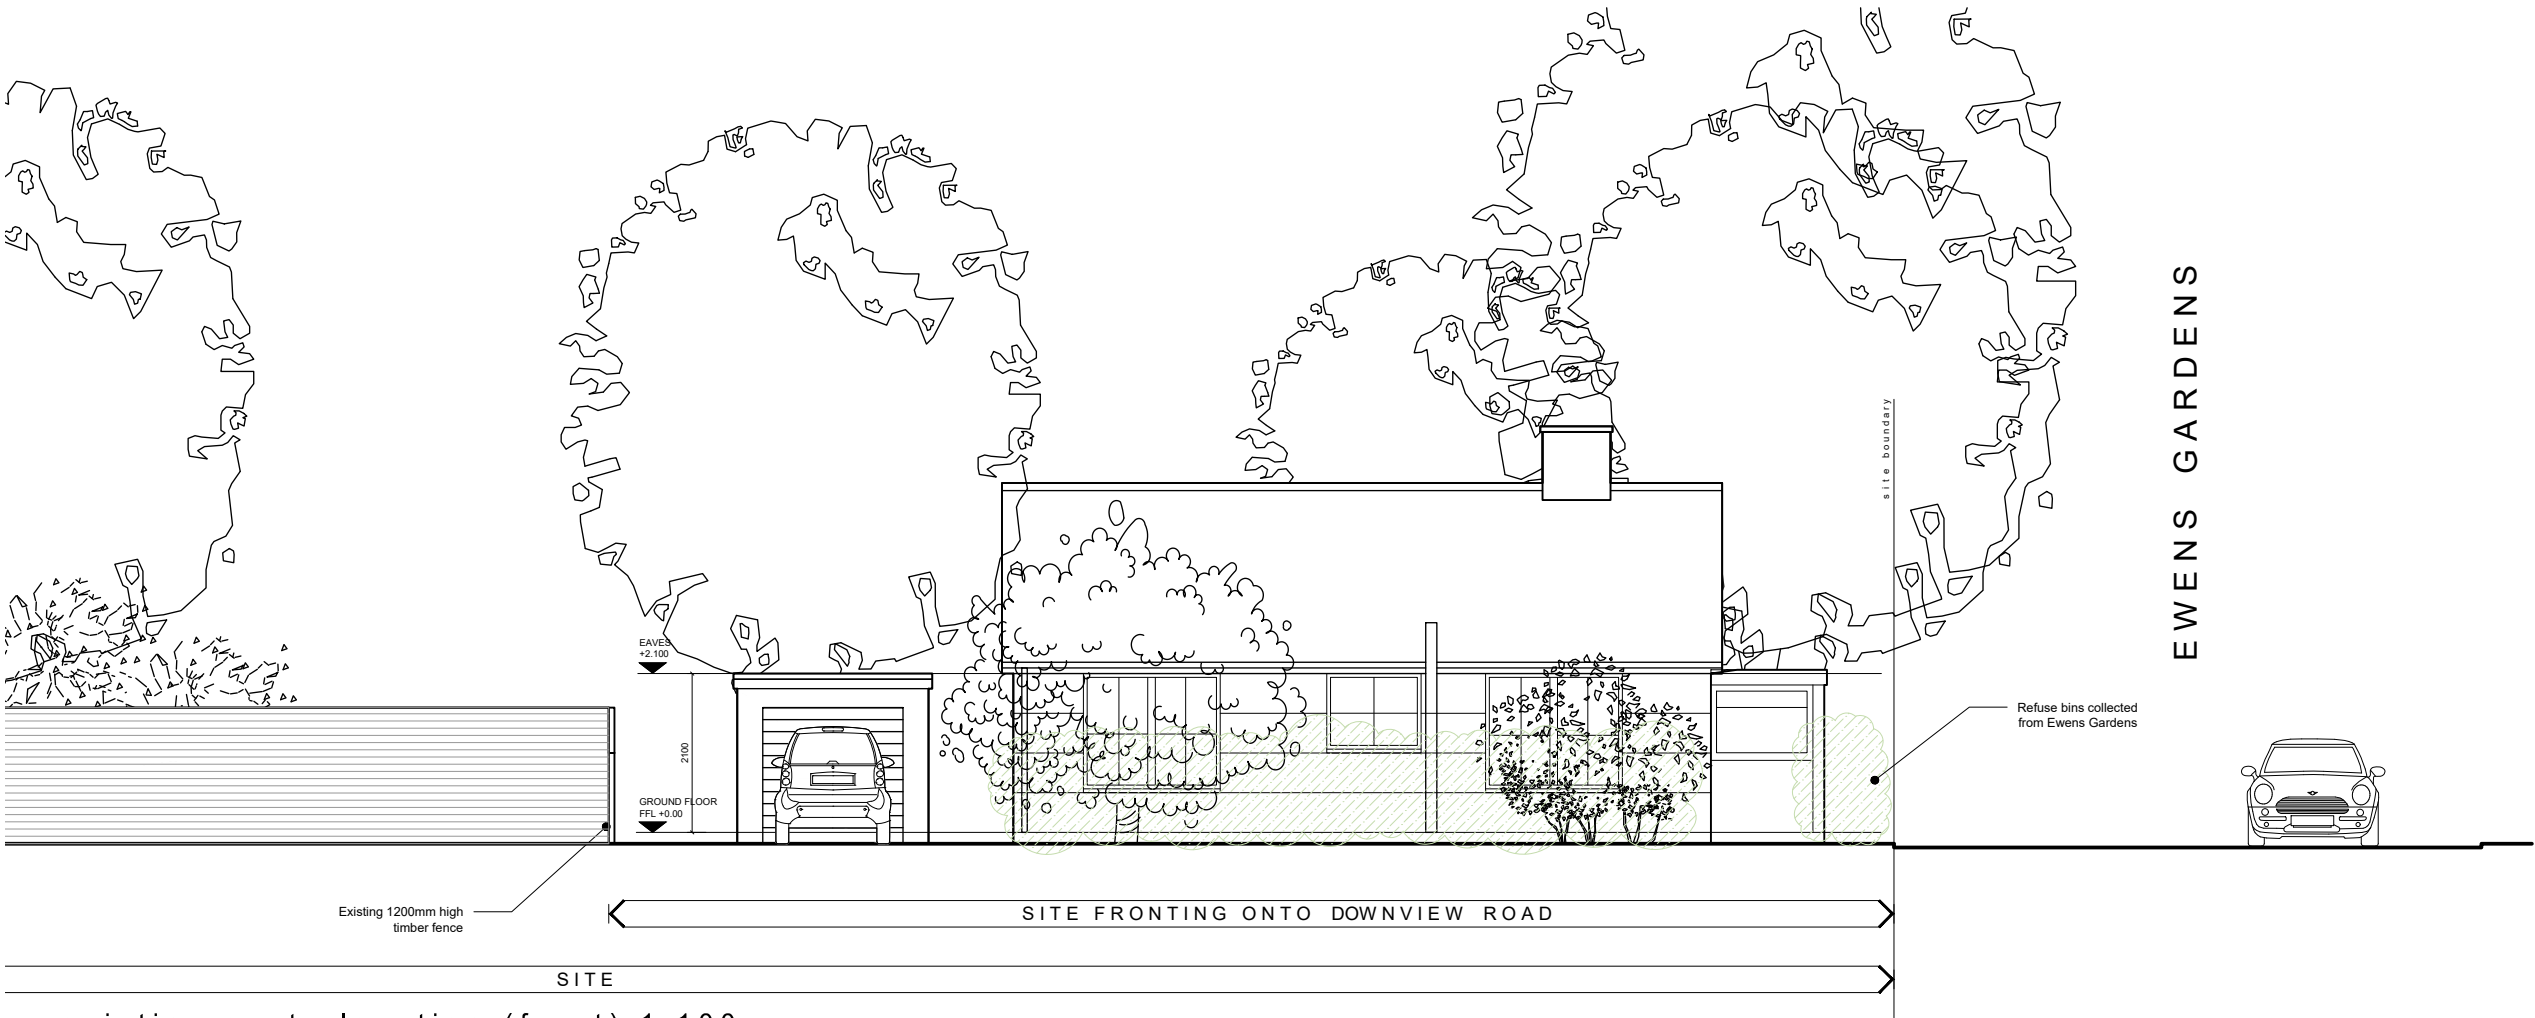


Do not scale this drawing except for planning application purposes
All dimensions must be verified on site prior to construction
This drawing is copyright of Cover Storey Architects LLP

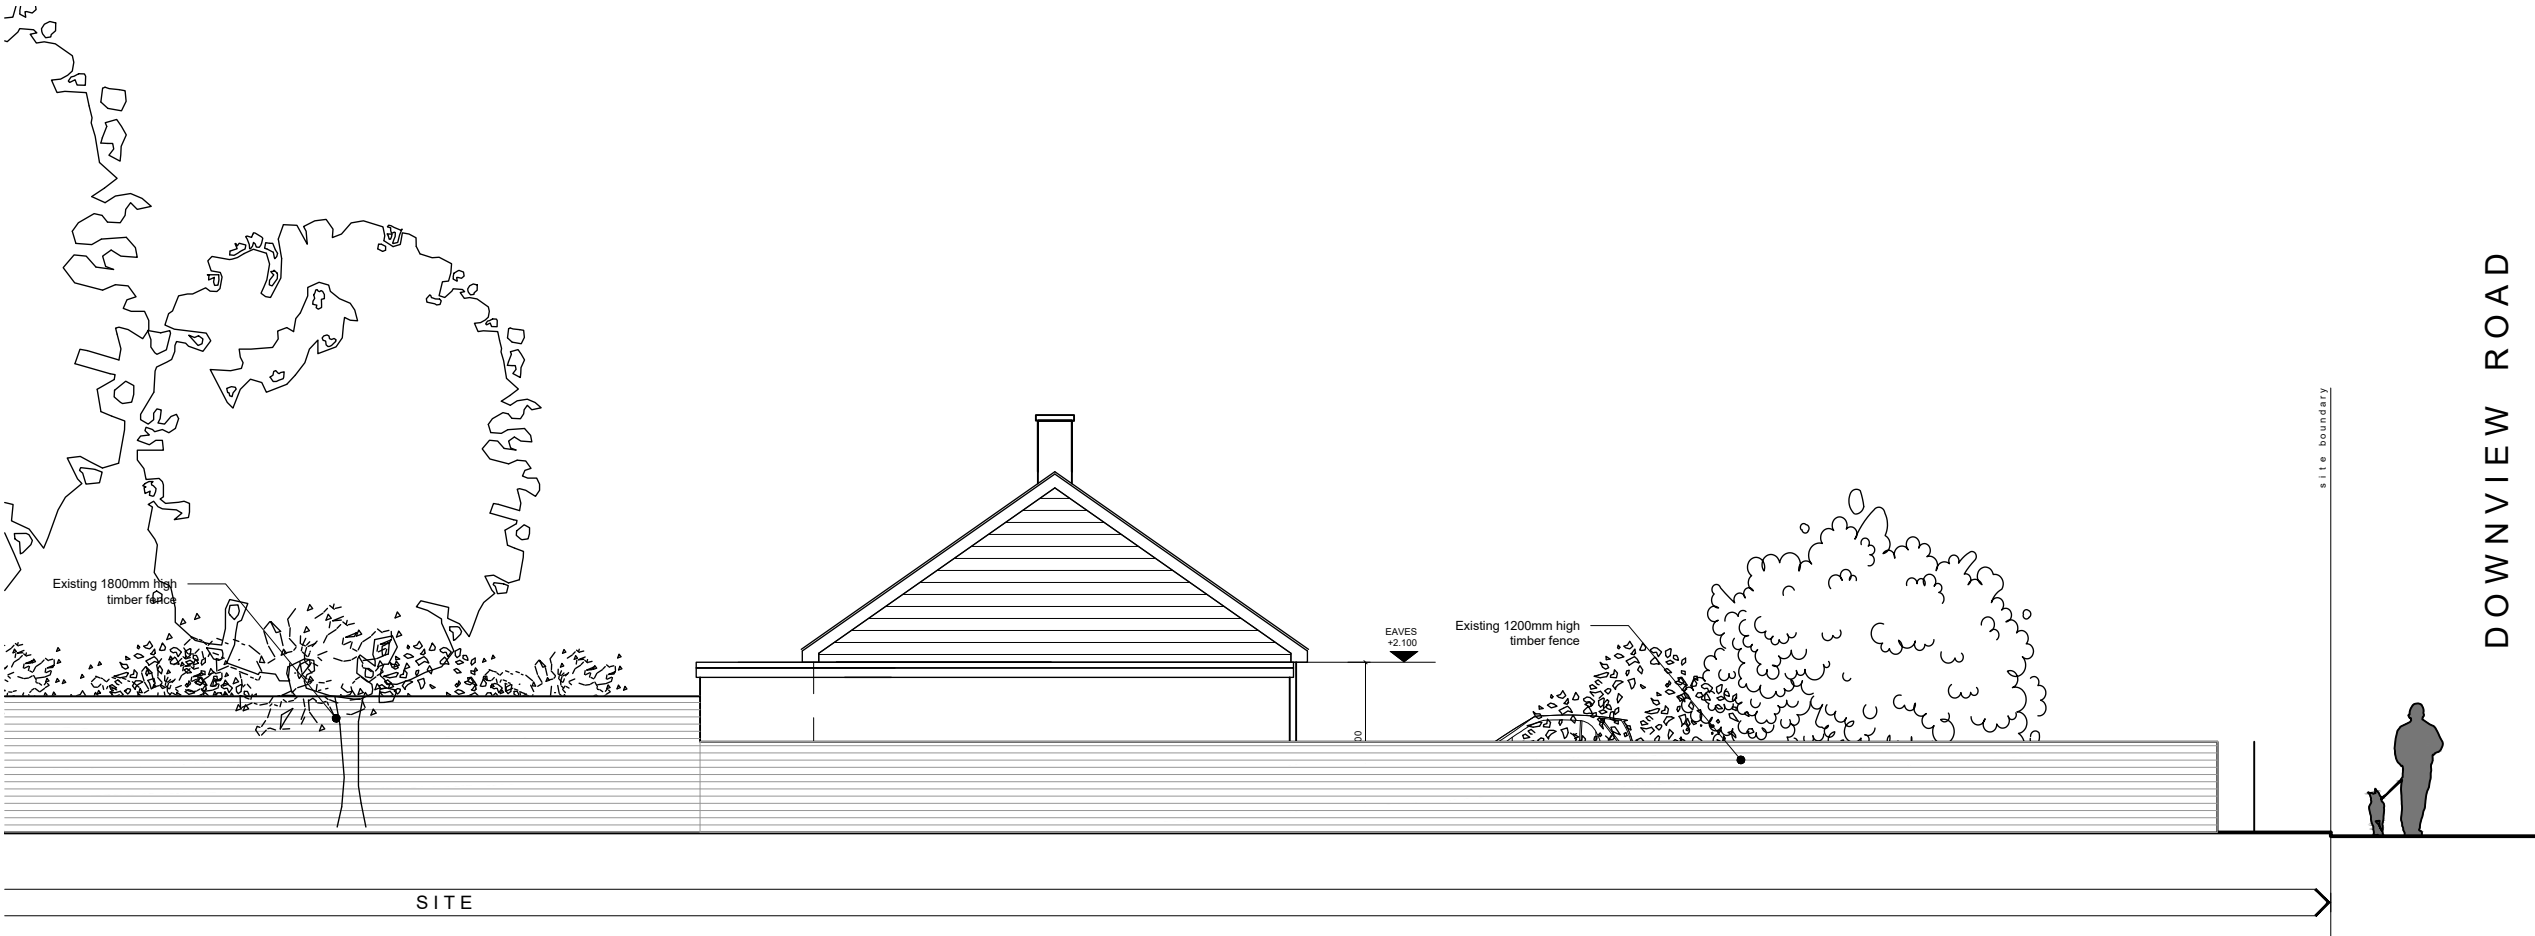

REV	DESCRIPTION	BY	CHK	DATE
Cover Storey Architects Cover Storey Architects LLP The Studio, 18 St Georges Avenue, Havant Tel. 02392 006266 info@coverstorey.co.uk PO9 2RX www.coverstorey.co.uk				
Project no: 18025		Drawing no: P115		Revision: -

Project name:
Downview Cottage, 26 Downview Road, Barnham PO22 0EG

Drawing name:
Existing Elevations - Sheet 1

Scale @ A3
1:100

Drawn / Checked:
JLB / DJS

Date:
NOV 2018

Status:
PLANNING