


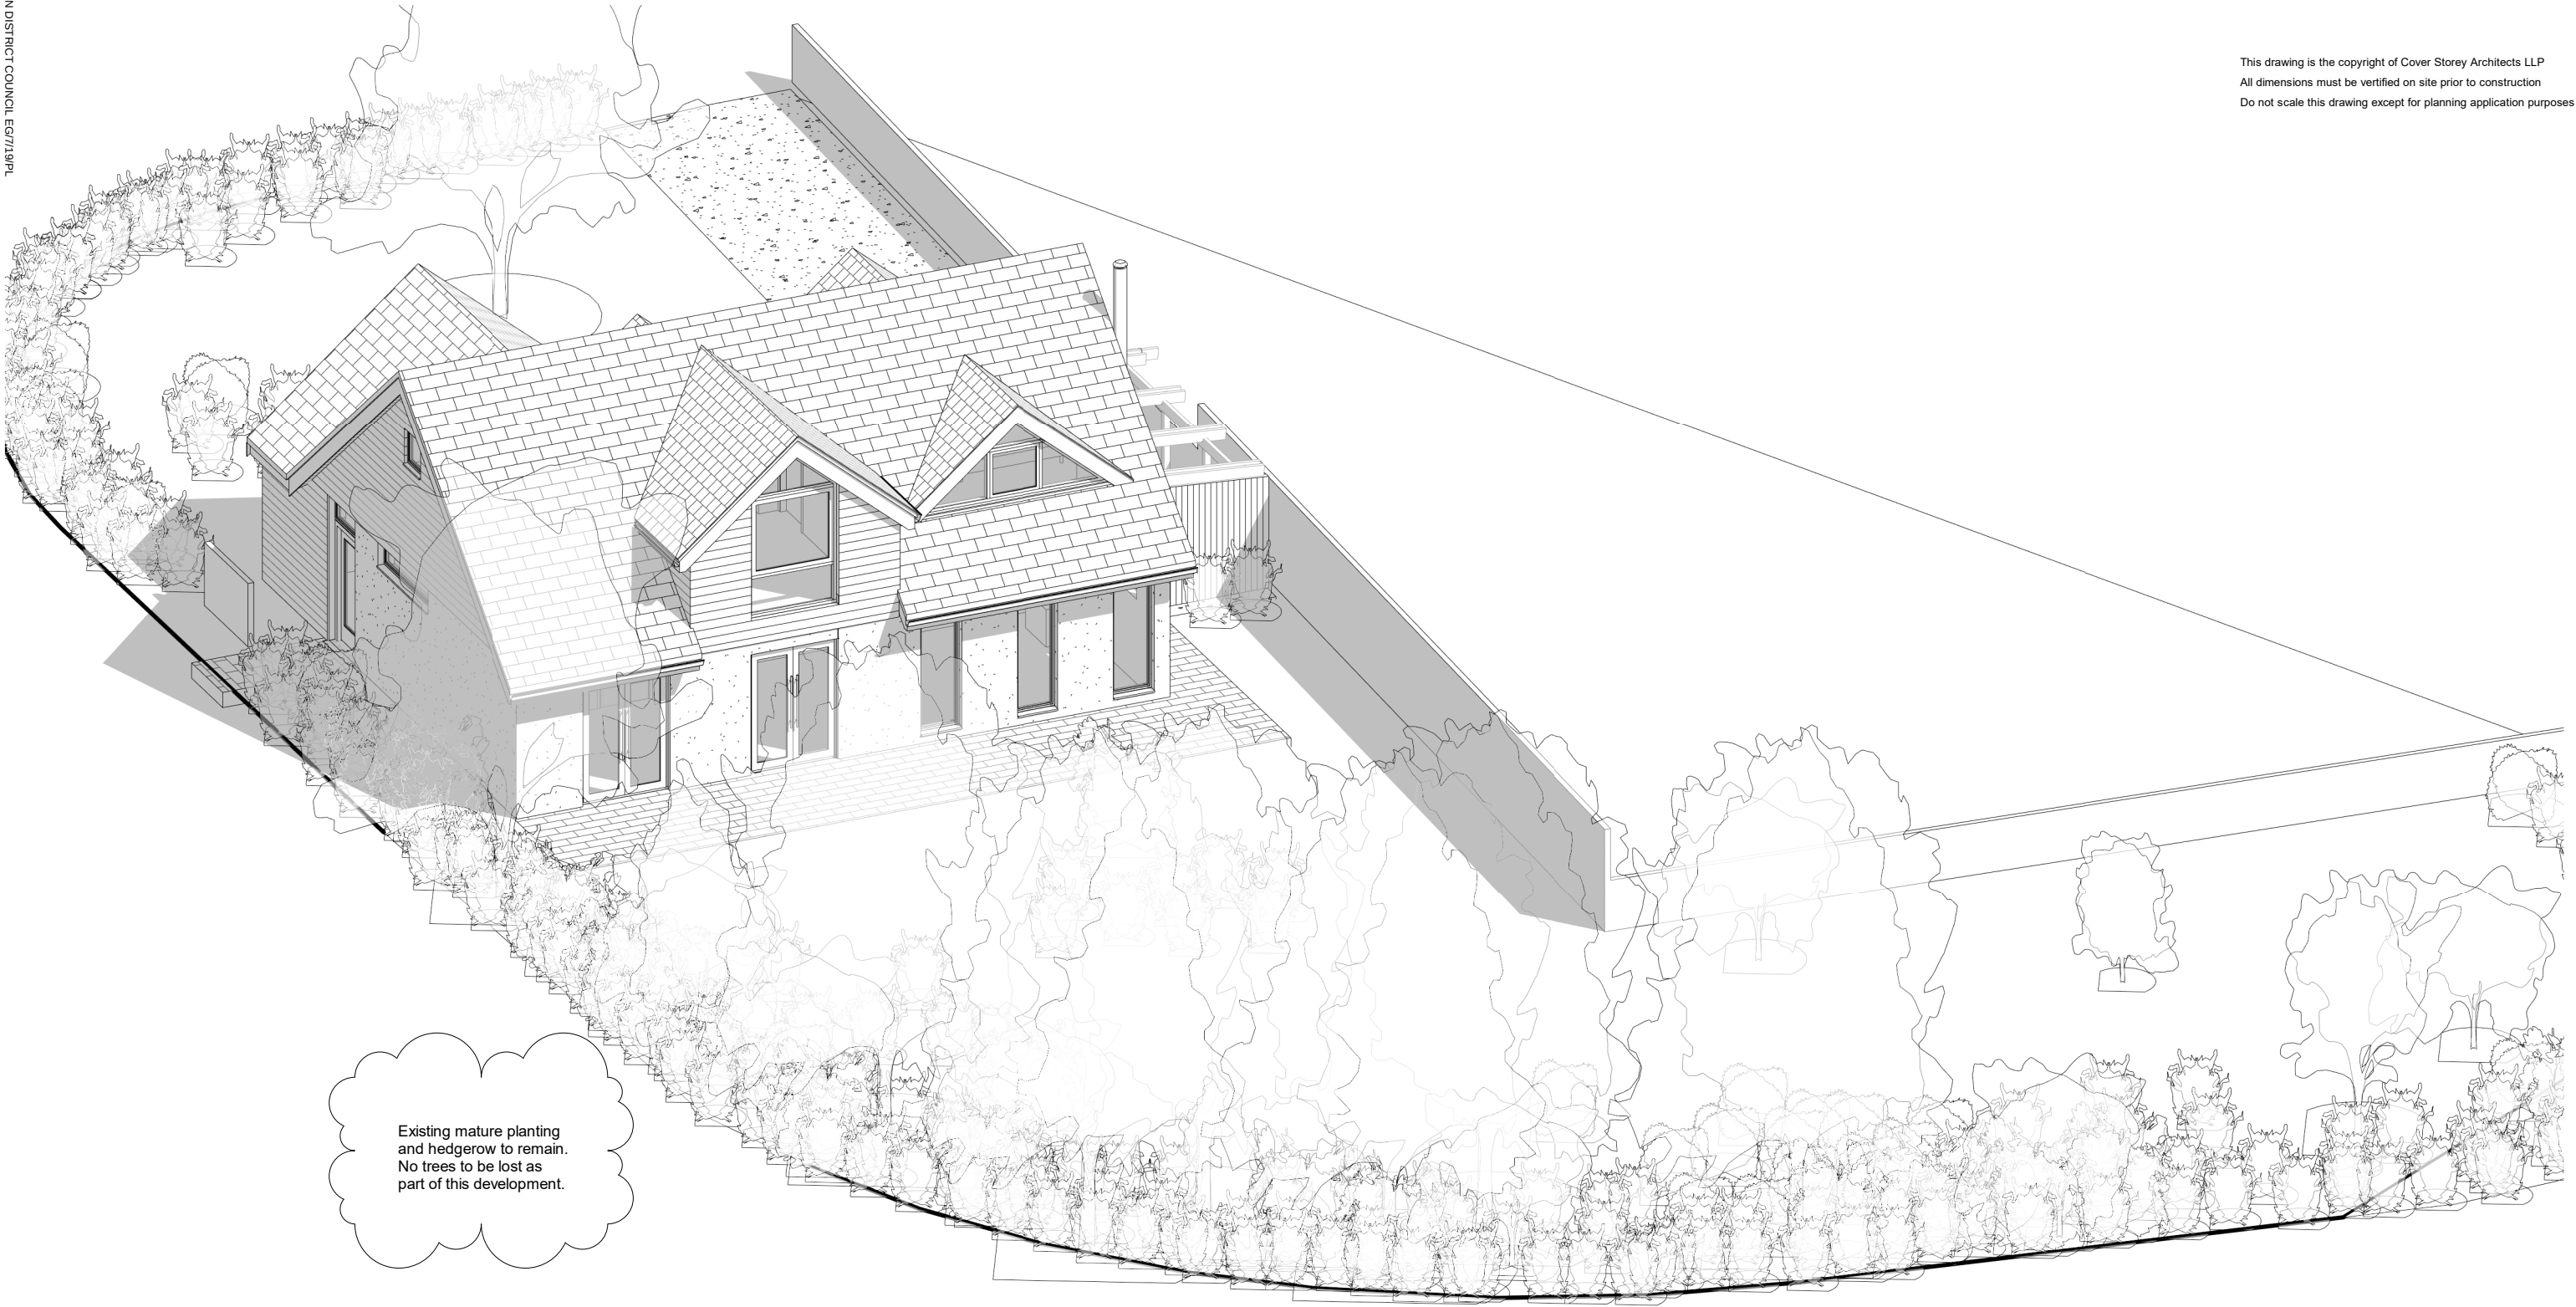

Existing mature planting and hedgerow to remain. No trees to be lost as part of this development.

3D Rear

B	Perimeter hedge graphics amended	JAH	DJS	25.07.19
A	Landscape added, minor revisions	JAH	JLB	18.12.18
REV	DESCRIPTION	BY	CHK	DATE

Cover Storey

Architects

Cover Storey Architects LLP
18 St Georges Avenue, Havant
Tel. 02392 006266
info@coverstoreyarchitects.co.uk
www.coverstorey.co.uk
PO9 2RX

Project name:	Drawing name:	Scale @ A3:	Drawn / Checked:	Date:	Status:	Project No:	Drawing No:	Revision:
Downview Cottage, 26 Downview Road, Barnham PO22 0EG	External View Rear		JsF / DJS	Nov 2018	PLANNING	18025	P902	B