



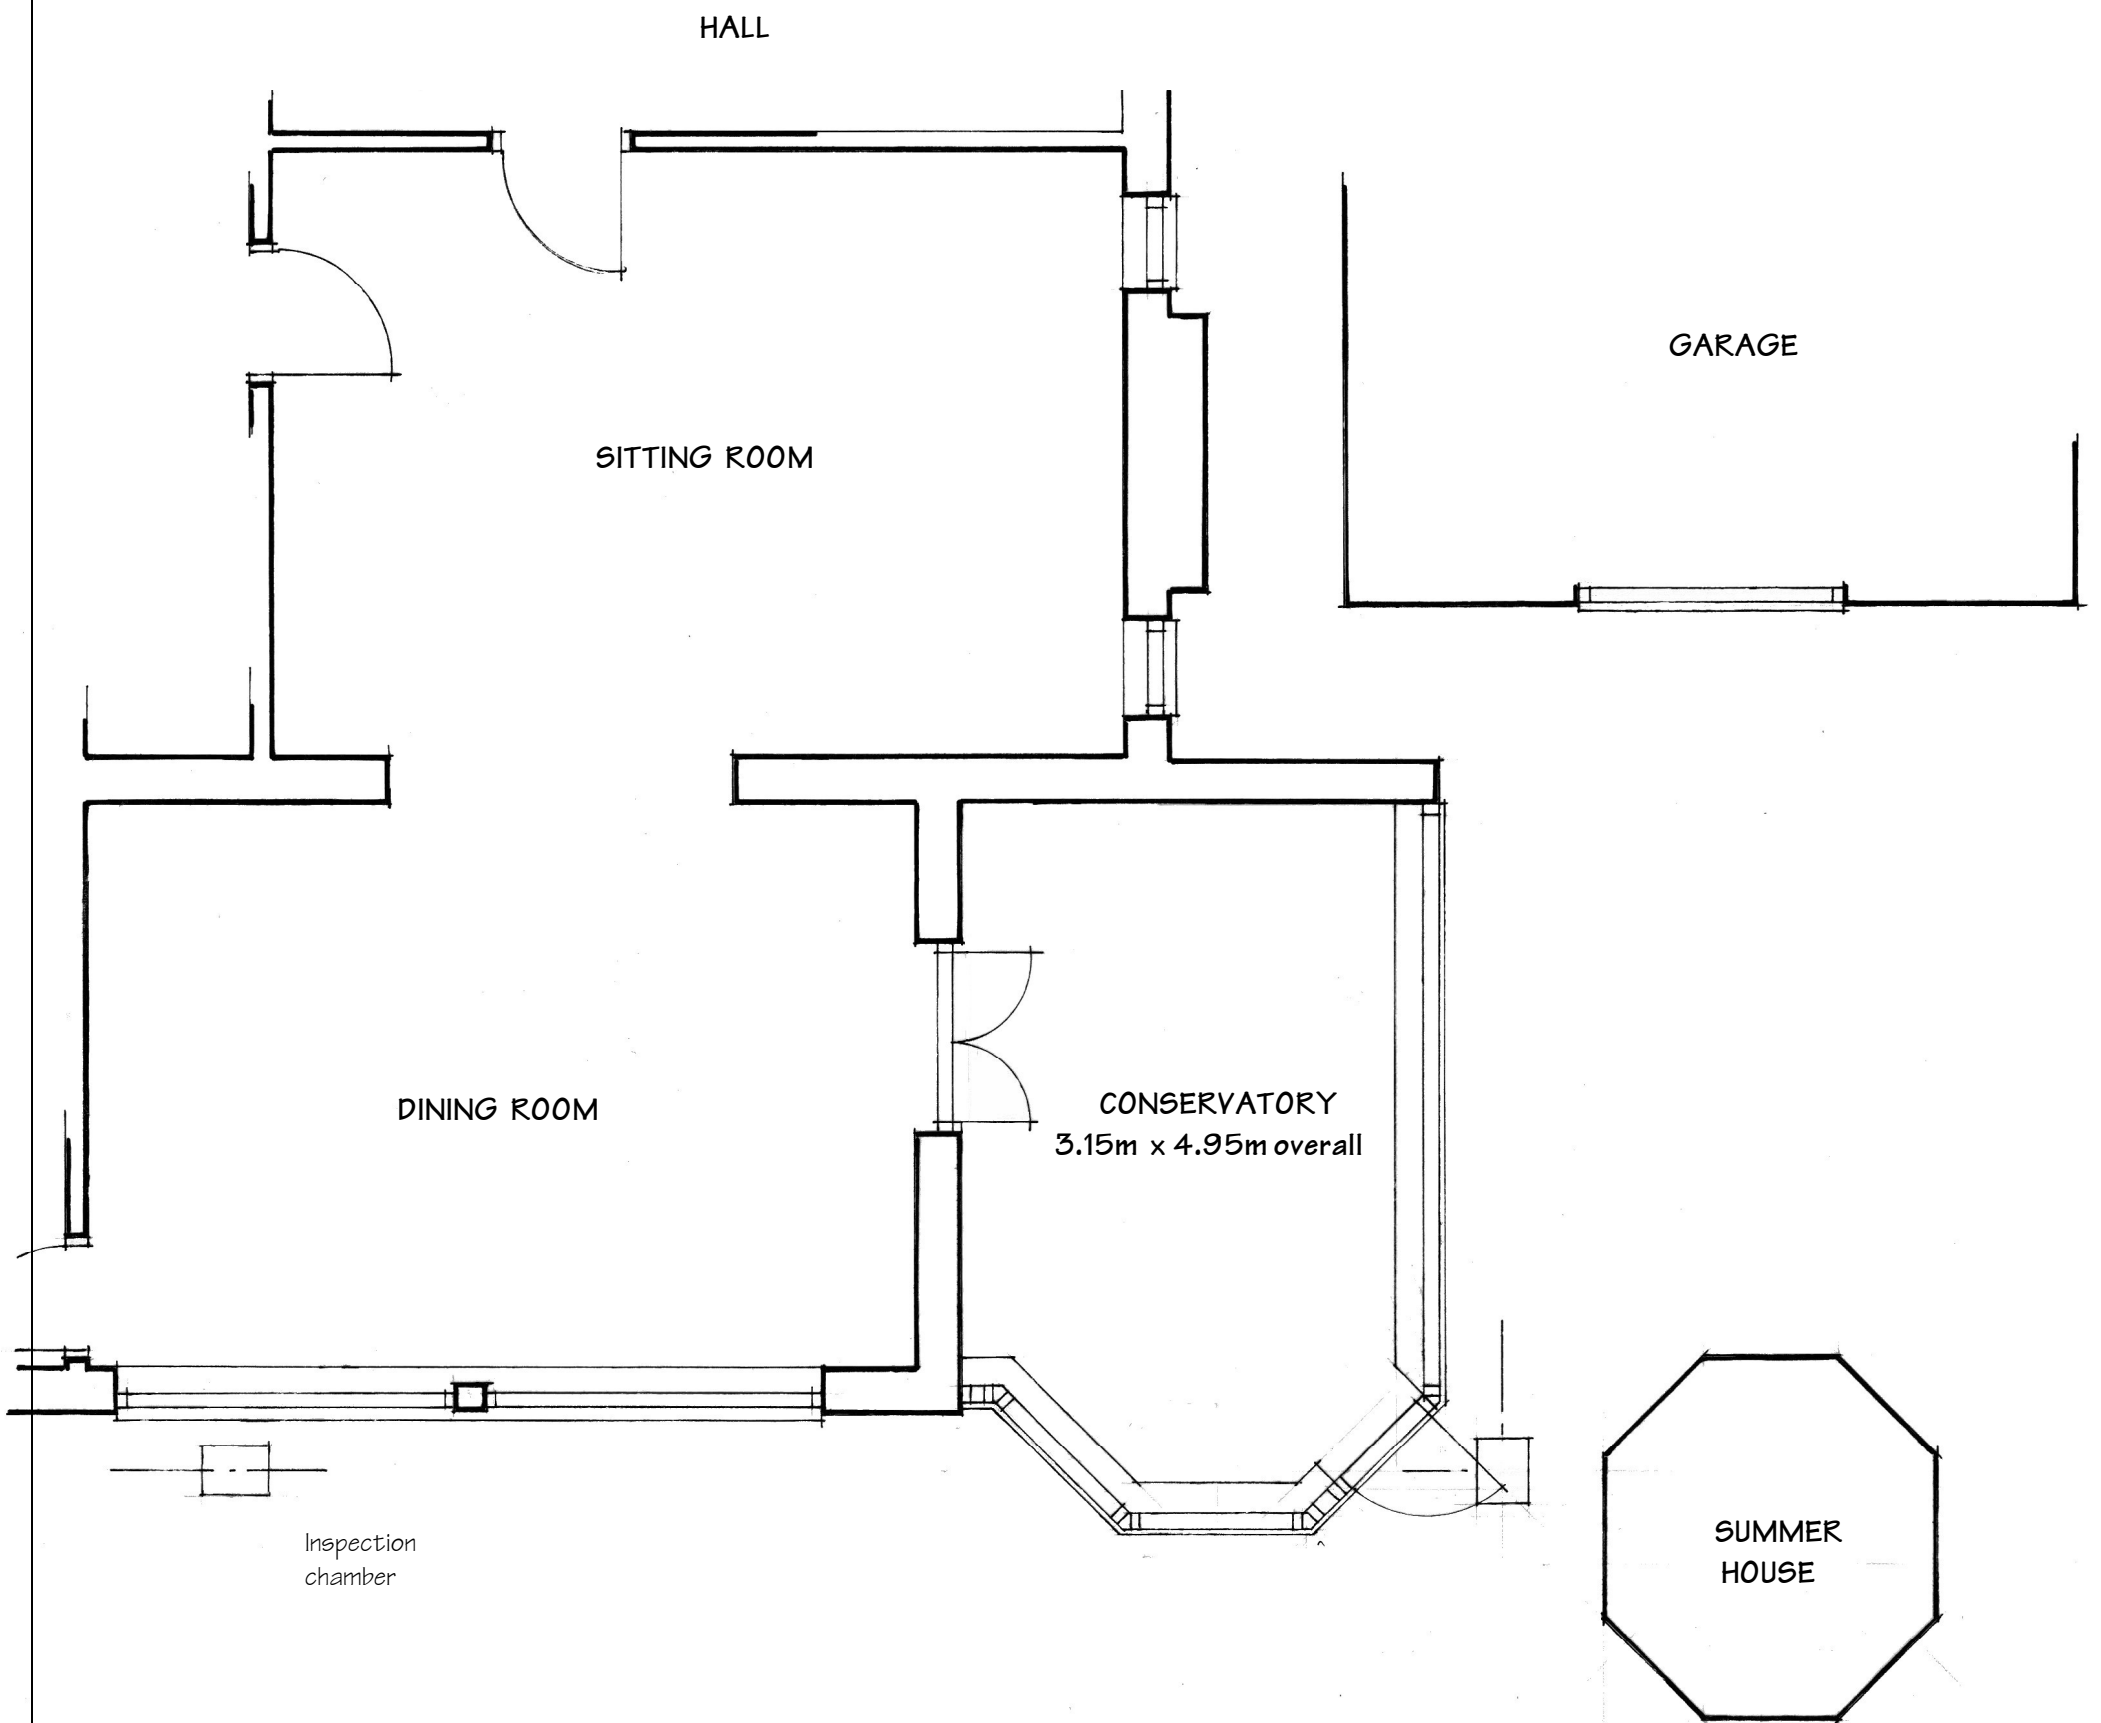

THE REMAINING GROUND FLOOR PLAN AND FIRST FLOOR PLAN ARE UNCHANGED BY THIS PROPOSAL

ARCHITECTURAL DESIGN

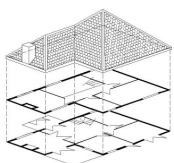

01730 268719
07878 068787
saxon-end@tiscali.co.uk

Saxon End
Bordean
Petersfield
Hampshire
GU32 1EP

Client


MR & MRS. ALLINGTON

Job

73 BARNHAM ROAD,
BARNHAM

Drawing

PROPOSED FLOOR PLAN

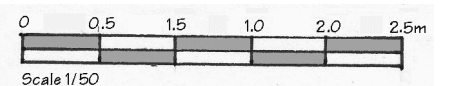

Date Dec 2018

Ref

AL/18/003