



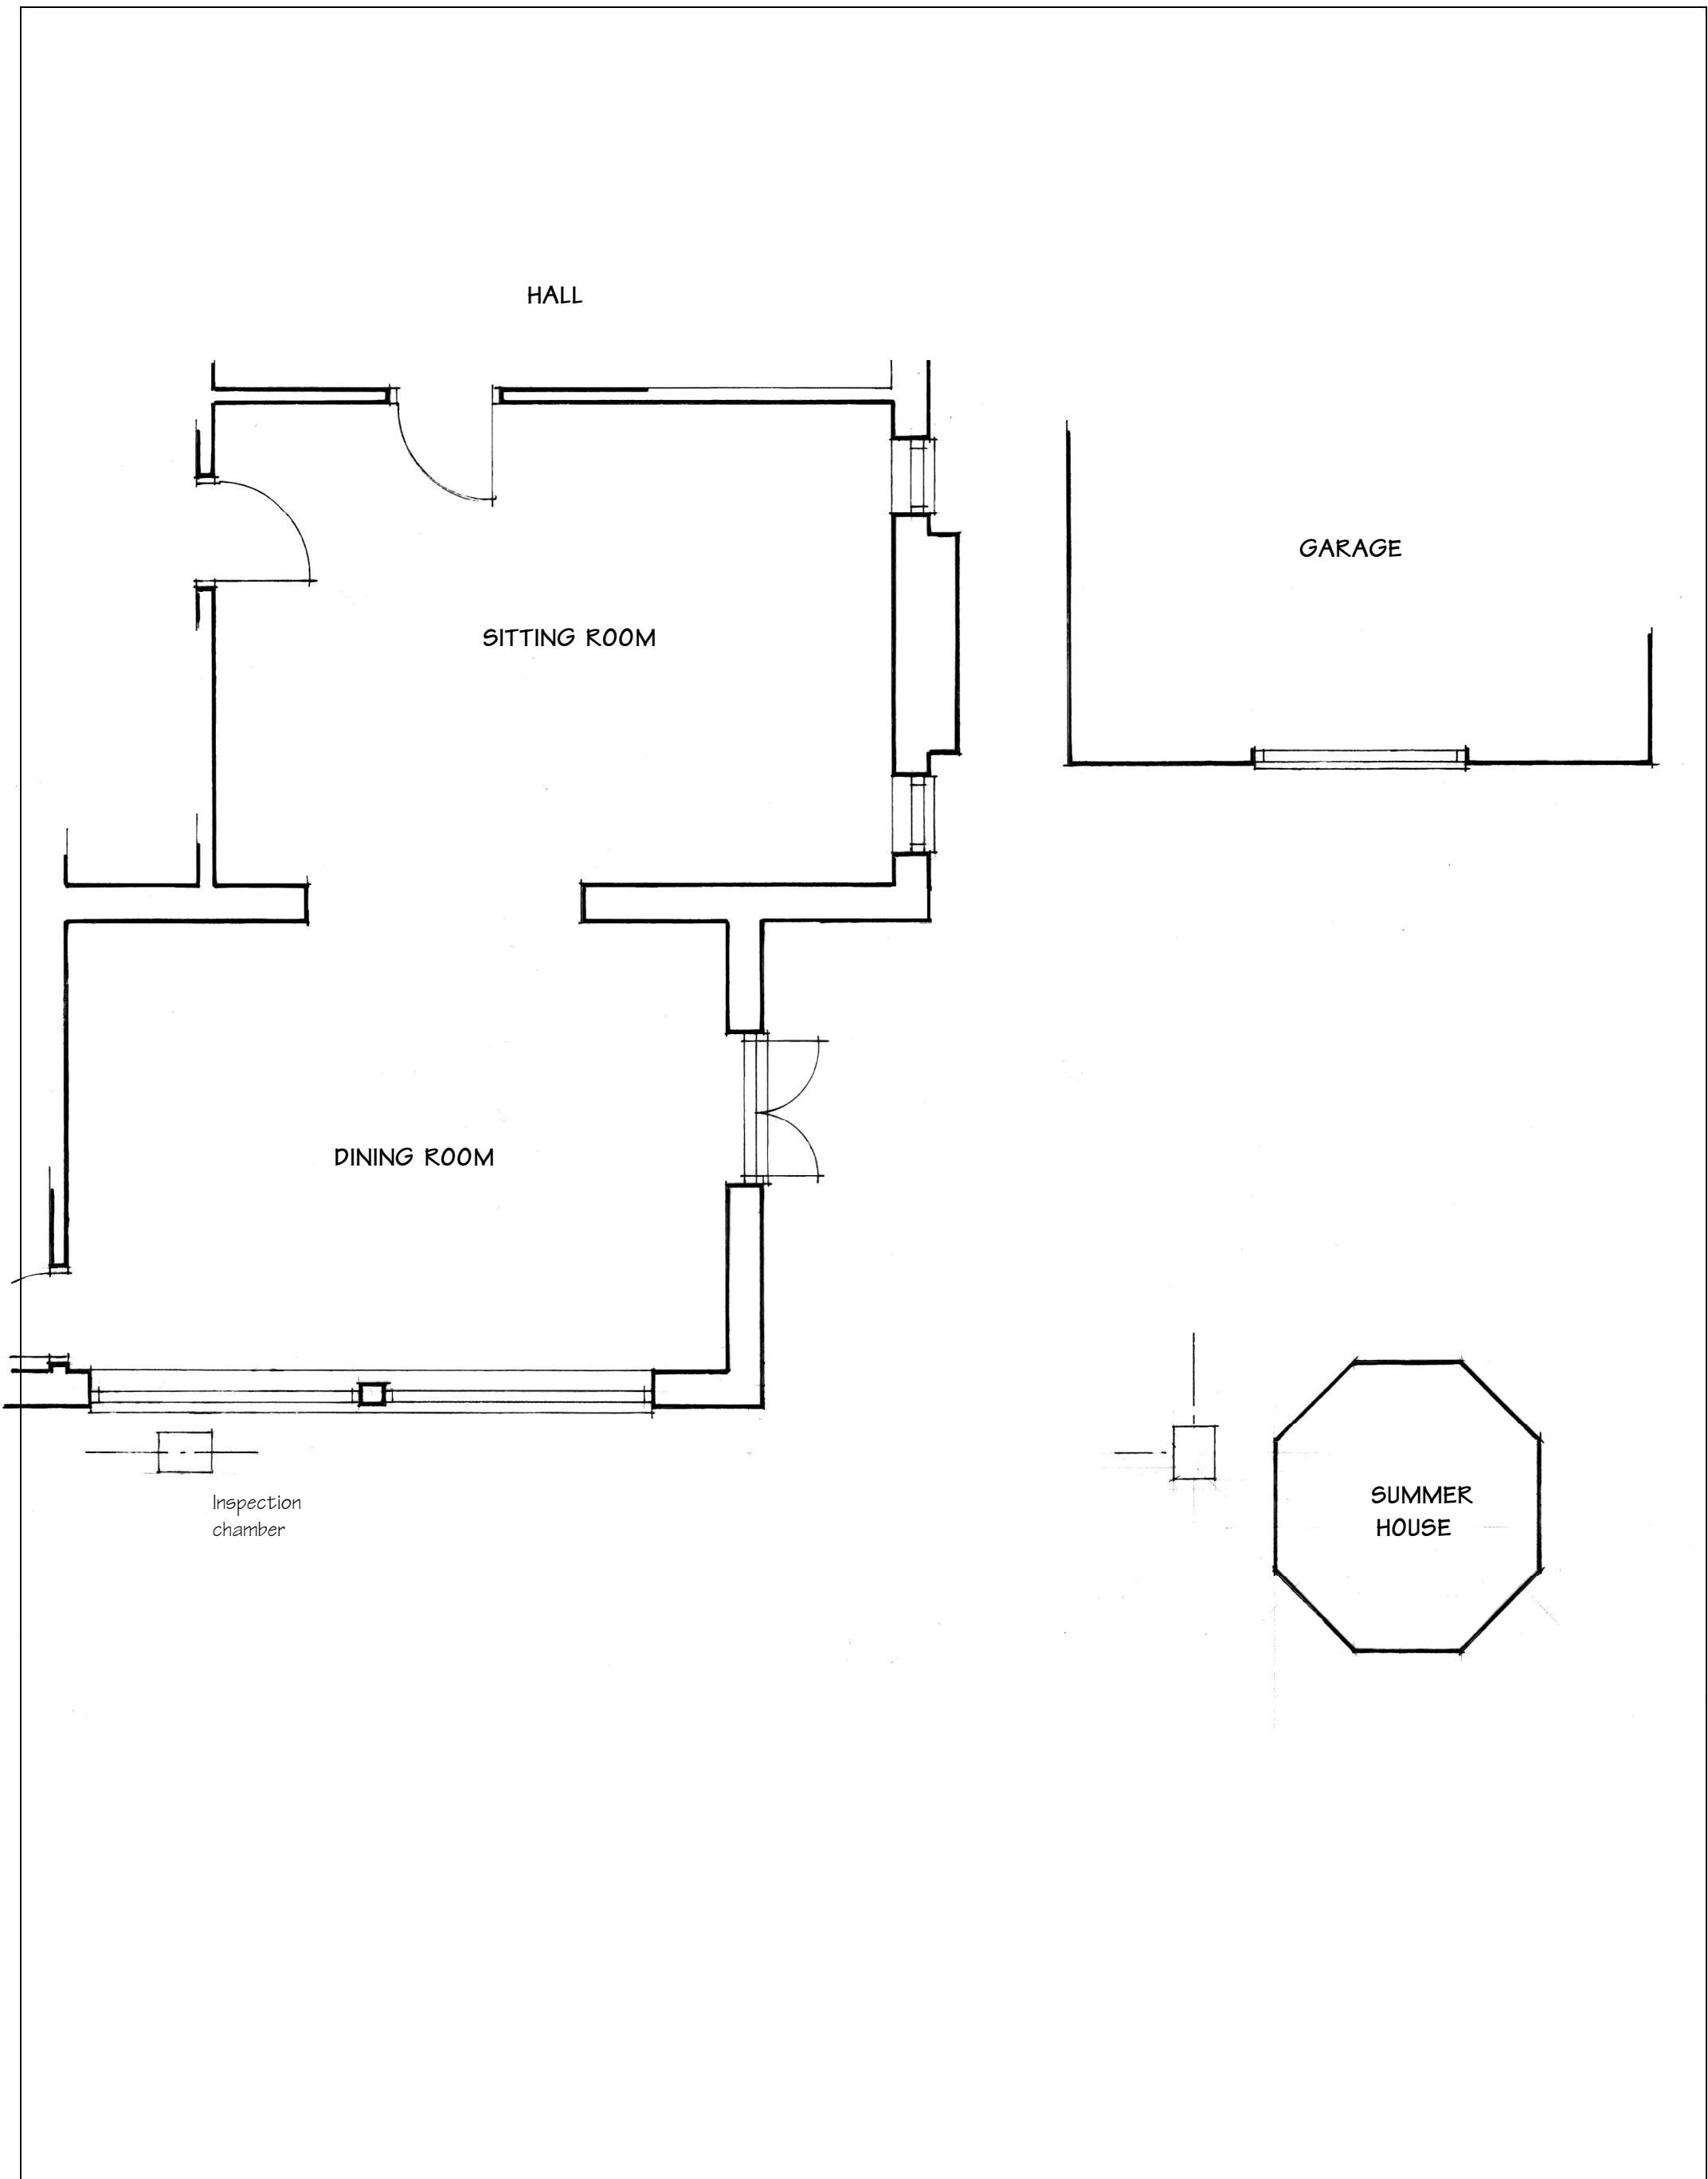

ARCHITECTURAL DESIGN

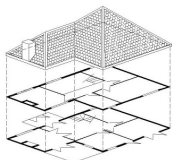

01730 268719
07878 068787
saxon-end@tiscali.co.uk


Saxon End
Bordean
Petersfield
Hampshire
GU32 1EP

Client
MR & MRS. ALLINGTON

Job
73 BARNHAM ROAD,
BARNHAM

Drawing

EXISTING FLOOR PLAN

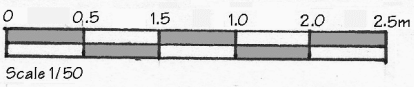

Date Dec 2018

Ref
AL/18/001