



PLANNING DRAWING - Proposed Signs

ITEM 06 (Qty 1)
Refurbish existing single sided, triple legged, car park directional sign.
New panel with applied vinyl display.
Illuminated by trough light.
Scale 1:20

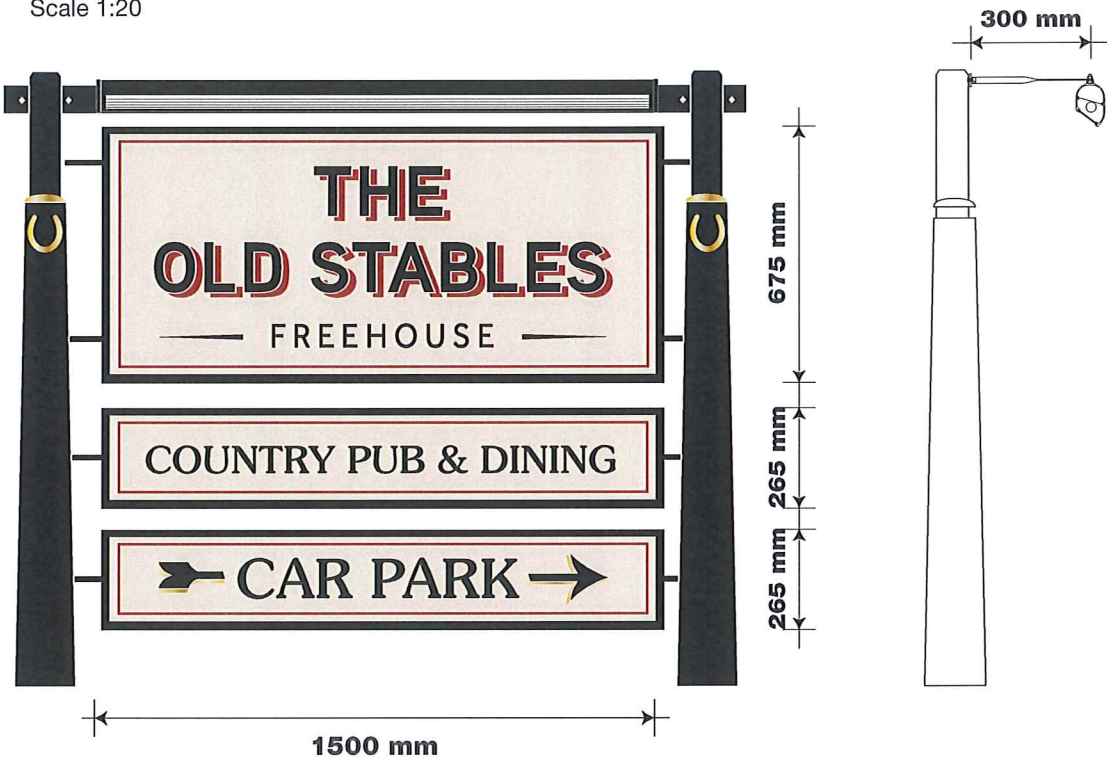

ITEM 07 (Qty 1)
Signwriting to planked wall area.
Scale 1:20

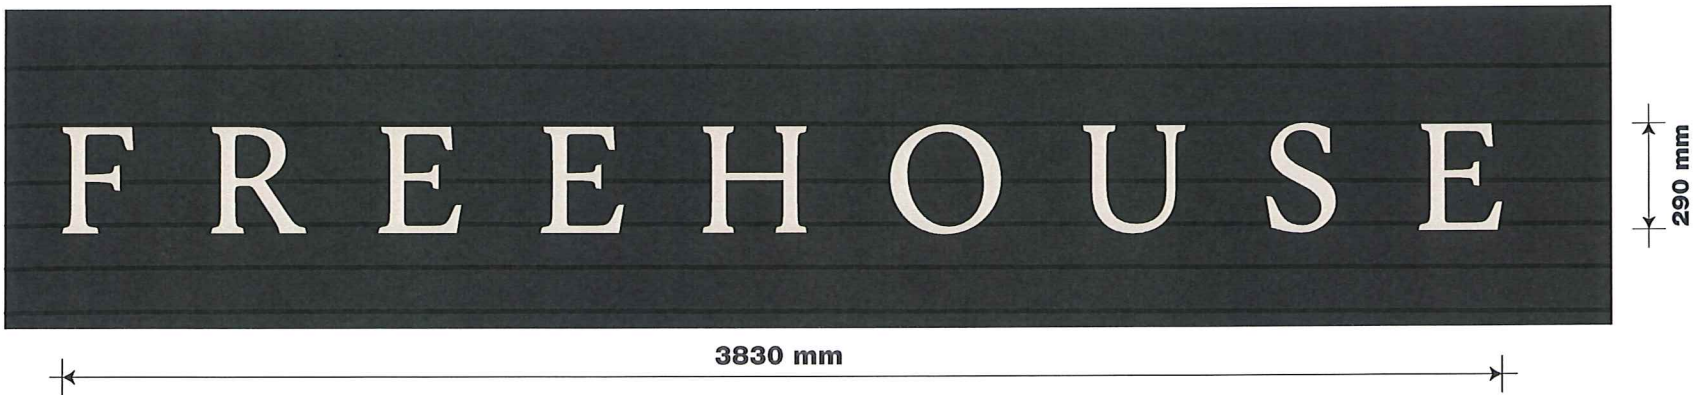

2700 mm Ground Clearance


Mitchells
& Butlers

VINTAGE INNS
THE OLD STABLES
FONTWELL PARK
FONTWELL AVENUE
ARUNDEL
WEST SUSSEX
BN18 0SY

130093 (REV C)
04/10/17 - SRL

COPYRIGHT :
THE ATTACHED DESIGNS AND ILLUSTRATIONS
ARE INTENDED SOLELY FOR, AND SHOULD
ONLY BE USED BY, THOSE TO WHOM THIS
DESIGN SPECIFICATION IS ADDRESSED.

**THE CONTENTS ARE STRICTLY
PRIVATE AND CONFIDENTIAL.**
ANY FORM OF REPRODUCTION,
DISSEMINATION, COPYING, DISCLOSURE,
MODIFICATION OR DISTRIBUTION IS STRICTLY
PROHIBITED WITHOUT THE PRIOR WRITTEN
CONSENT OF ASHLEIGH SIGNS LTD
(COMPANY NUMBER : 1326080)
WHOSE REGISTERED ADDRESS IS:
ASHLEIGH HOUSE, BECKBRIDGE ROAD,
NORMANTON INDUSTRIAL ESTATE,
NORMANTON, WFG 1TE

