


PLANNING DRAWING - Proposed Signs

ITEM 05 (Qty 2)
Refurbish existing single sided car park directional signs.
New panel with applied vinyl display.
Illuminated by trough lights.
Scale 1:20

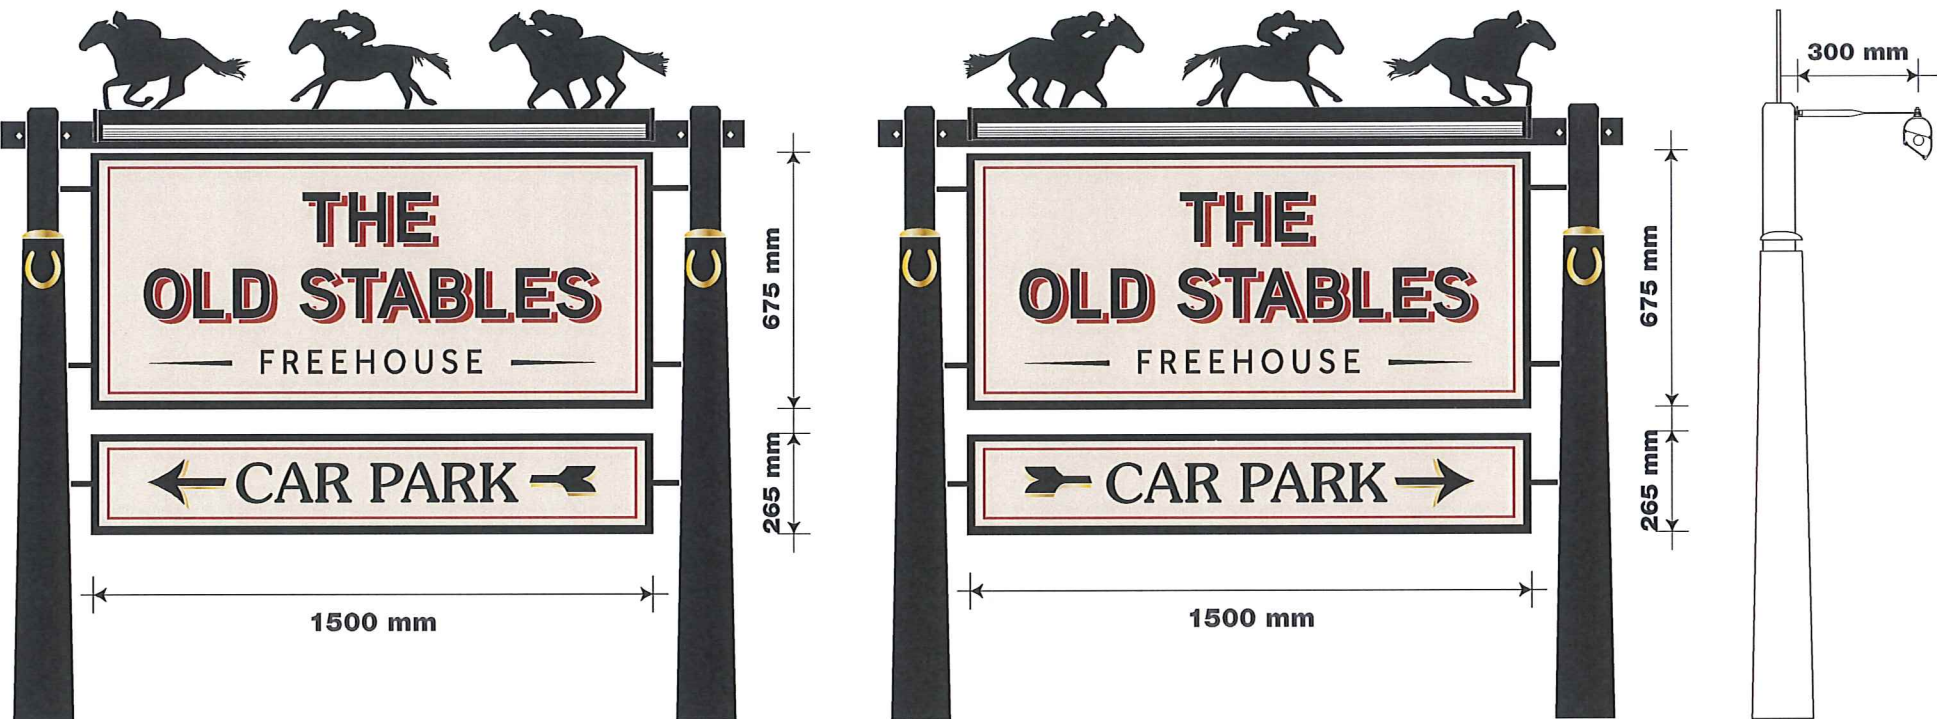

Mitchells & Butlers

VINTAGE INNS
THE OLD STABLES
FONTWELL PARK
FONTWELL AVENUE
ARUNDEL
WEST SUSSEX
BN18 0SY

130093 (REV C)
04/10/17 - SRL

COPYRIGHT :
THE ATTACHED DESIGNS AND ILLUSTRATIONS
ARE INTENDED SOLELY FOR, AND SHOULD
ONLY BE USED BY, THOSE TO WHOM THIS
DESIGN SPECIFICATION IS ADDRESSED.

THE CONTENTS ARE STRICTLY
PRIVATE AND CONFIDENTIAL.
ANY FORM OF REPRODUCTION,
DISSEMINATION, COPYING, DISCLOSURE,
MODIFICATION OR DISTRIBUTION IS STRICTLY
PROHIBITED WITHOUT THE PRIOR WRITTEN
CONSENT OF ASHLEIGH SIGNS LTD
(COMPANY NUMBER : 1325060)
WHOSE REGISTERED ADDRESS IS:
ASHLEIGH HOUSE, BECKBRIDGE ROAD,
NORMANTON INDUSTRIAL ESTATE,
NORMANTON, WF6 1TE

