


PLANNING DRAWING - Proposed Signs




ITEM 01 (Qty 1)
Refurbish existing double sided pictorial post sign. New swing sign to existing post and gibbet. Hand painted pictorial content. Signwritten house name. Externally illuminated by trough lights. Scale 1:20

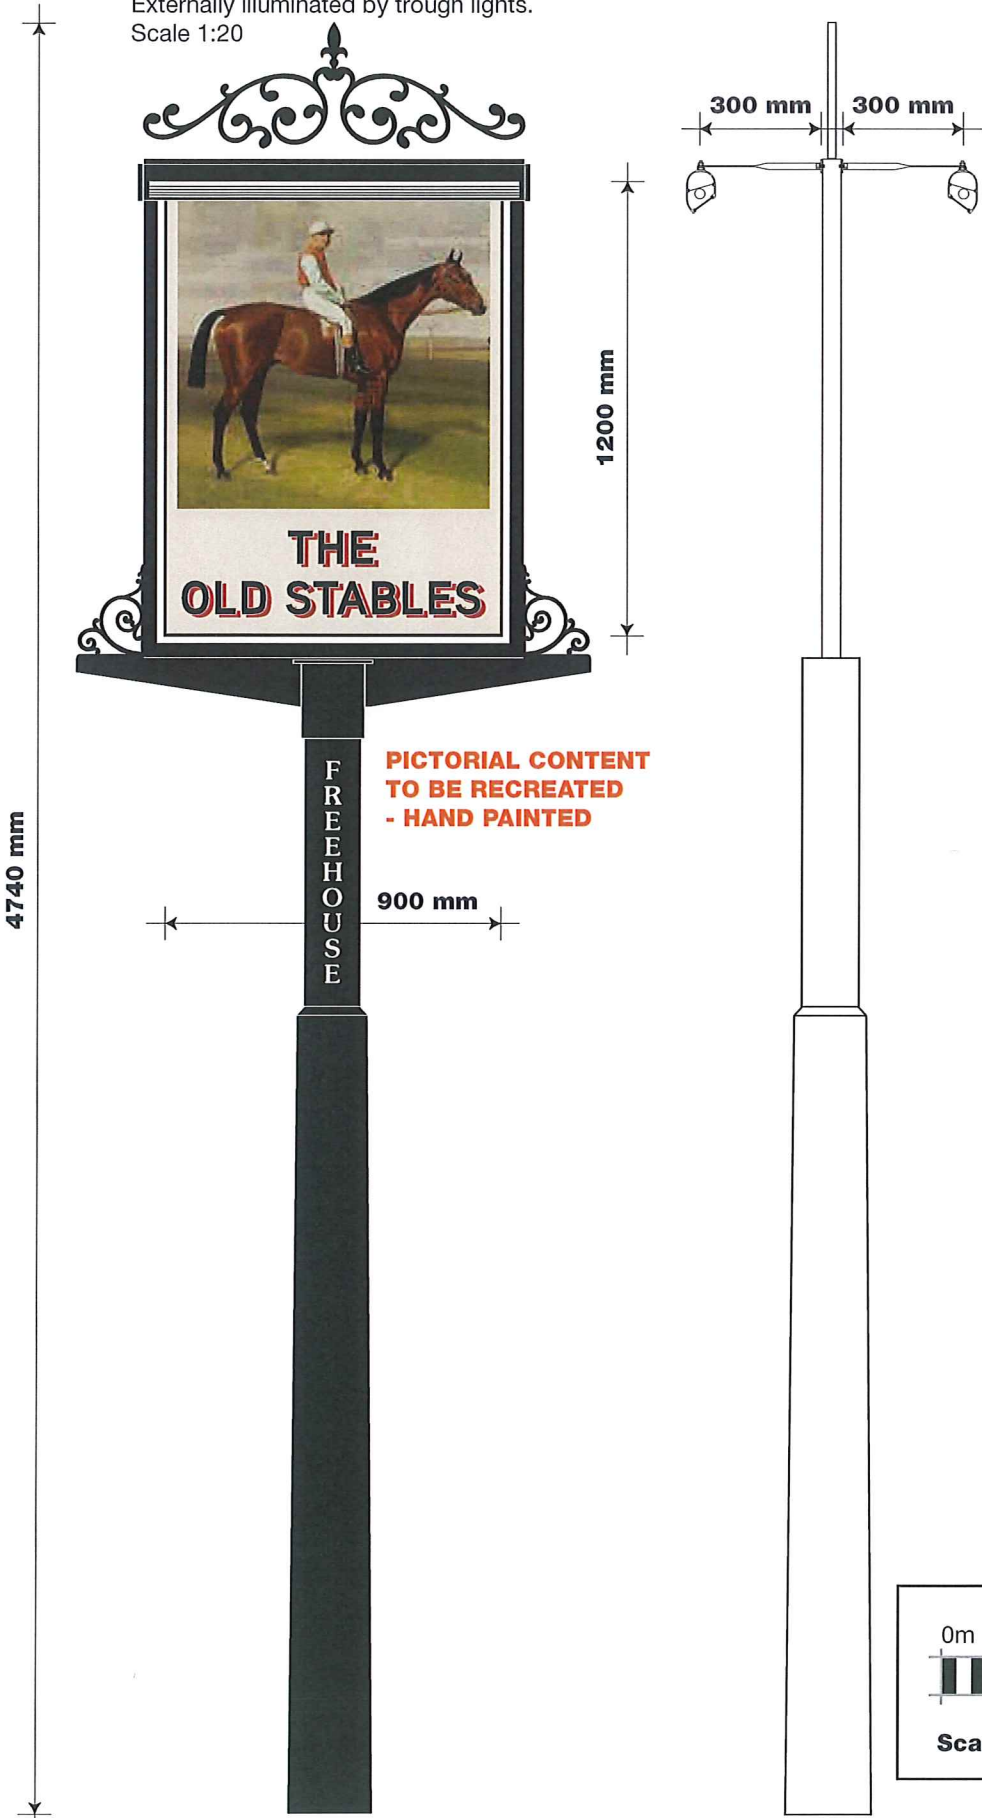

ITEM 02 (Qty 1)
Signwriting to render. Illuminated by 4no. black cowl lights. Scale 1:50



ITEM 03 (Qty 1)
Refurbish existing car park sign. Repaint posts black. New aluminium panel to replace existing. To display applied vinyl. Externally illuminated by trough light. Scale 1:20

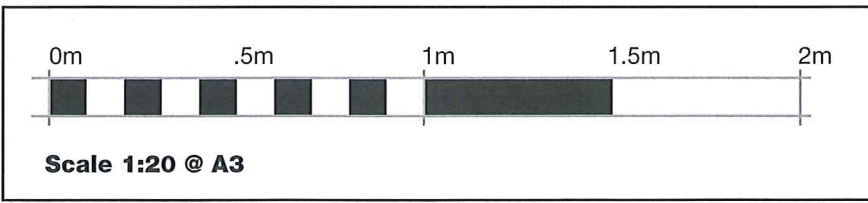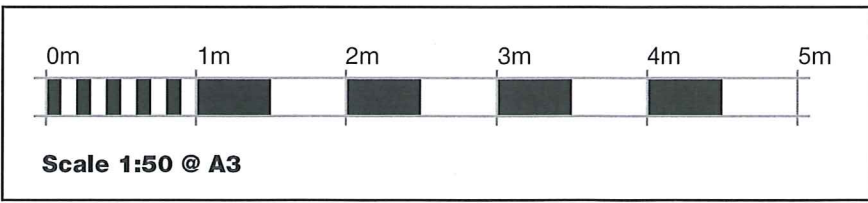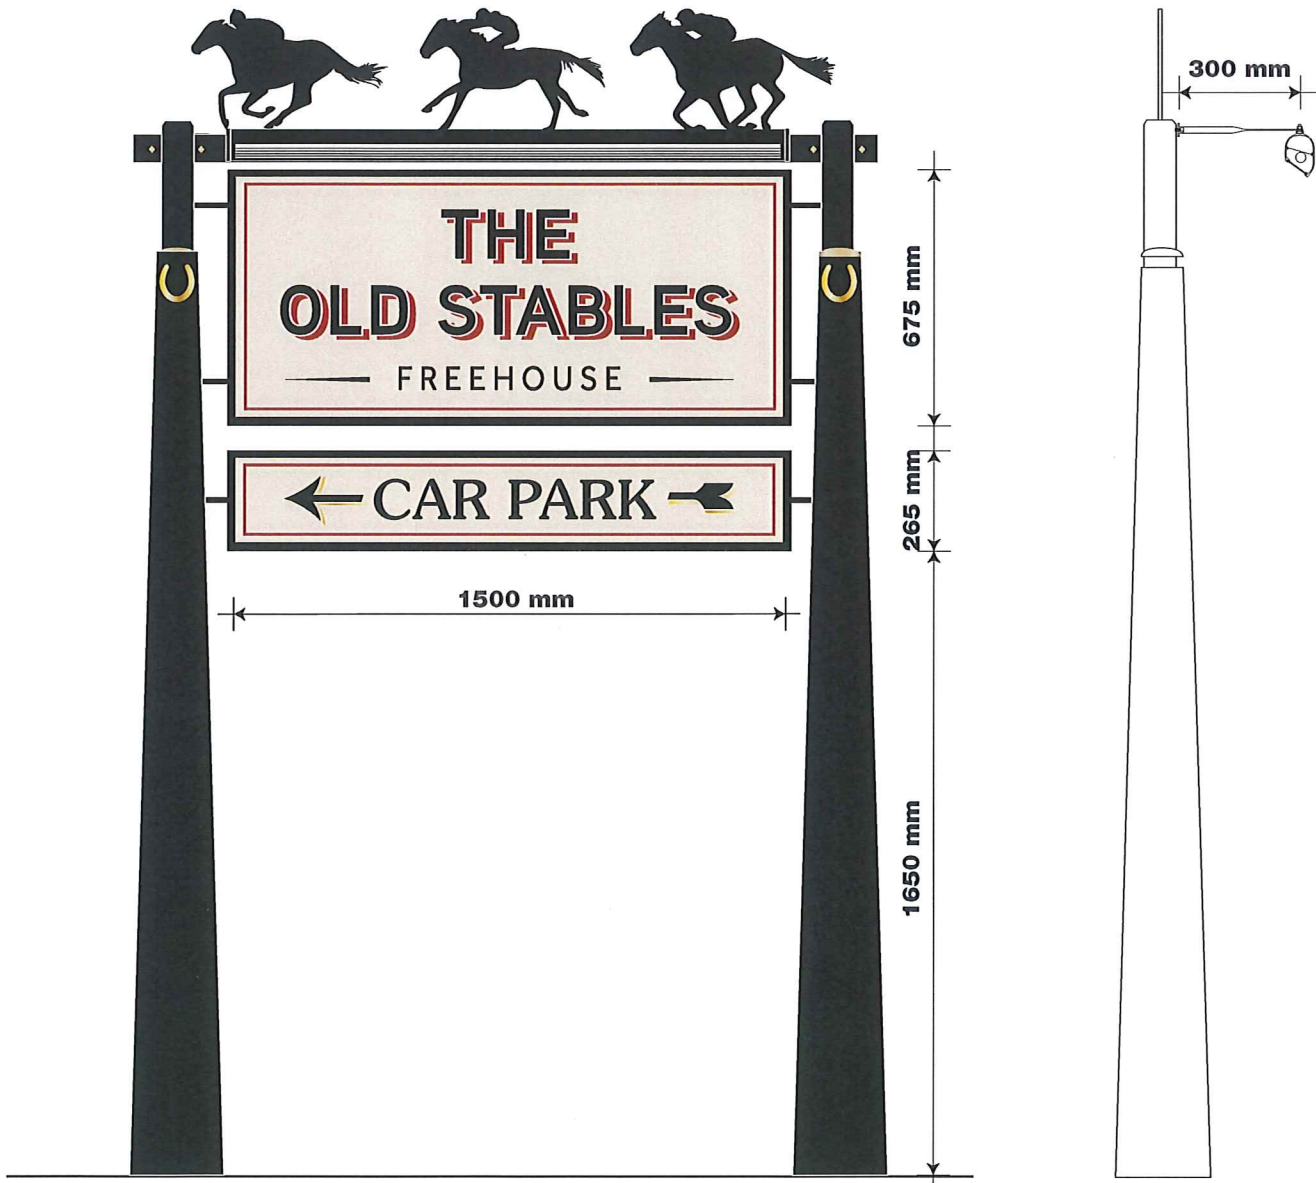

- F&B Dimity
- F&B BLACK BLUE
- Gold
- F&B Blazer
- DULUX BOWLER HAT

house name
Aux Next
secondary font
ITC Souvenir Demi
Effra