






FUTURE KITCHEN. Scale 1:25.

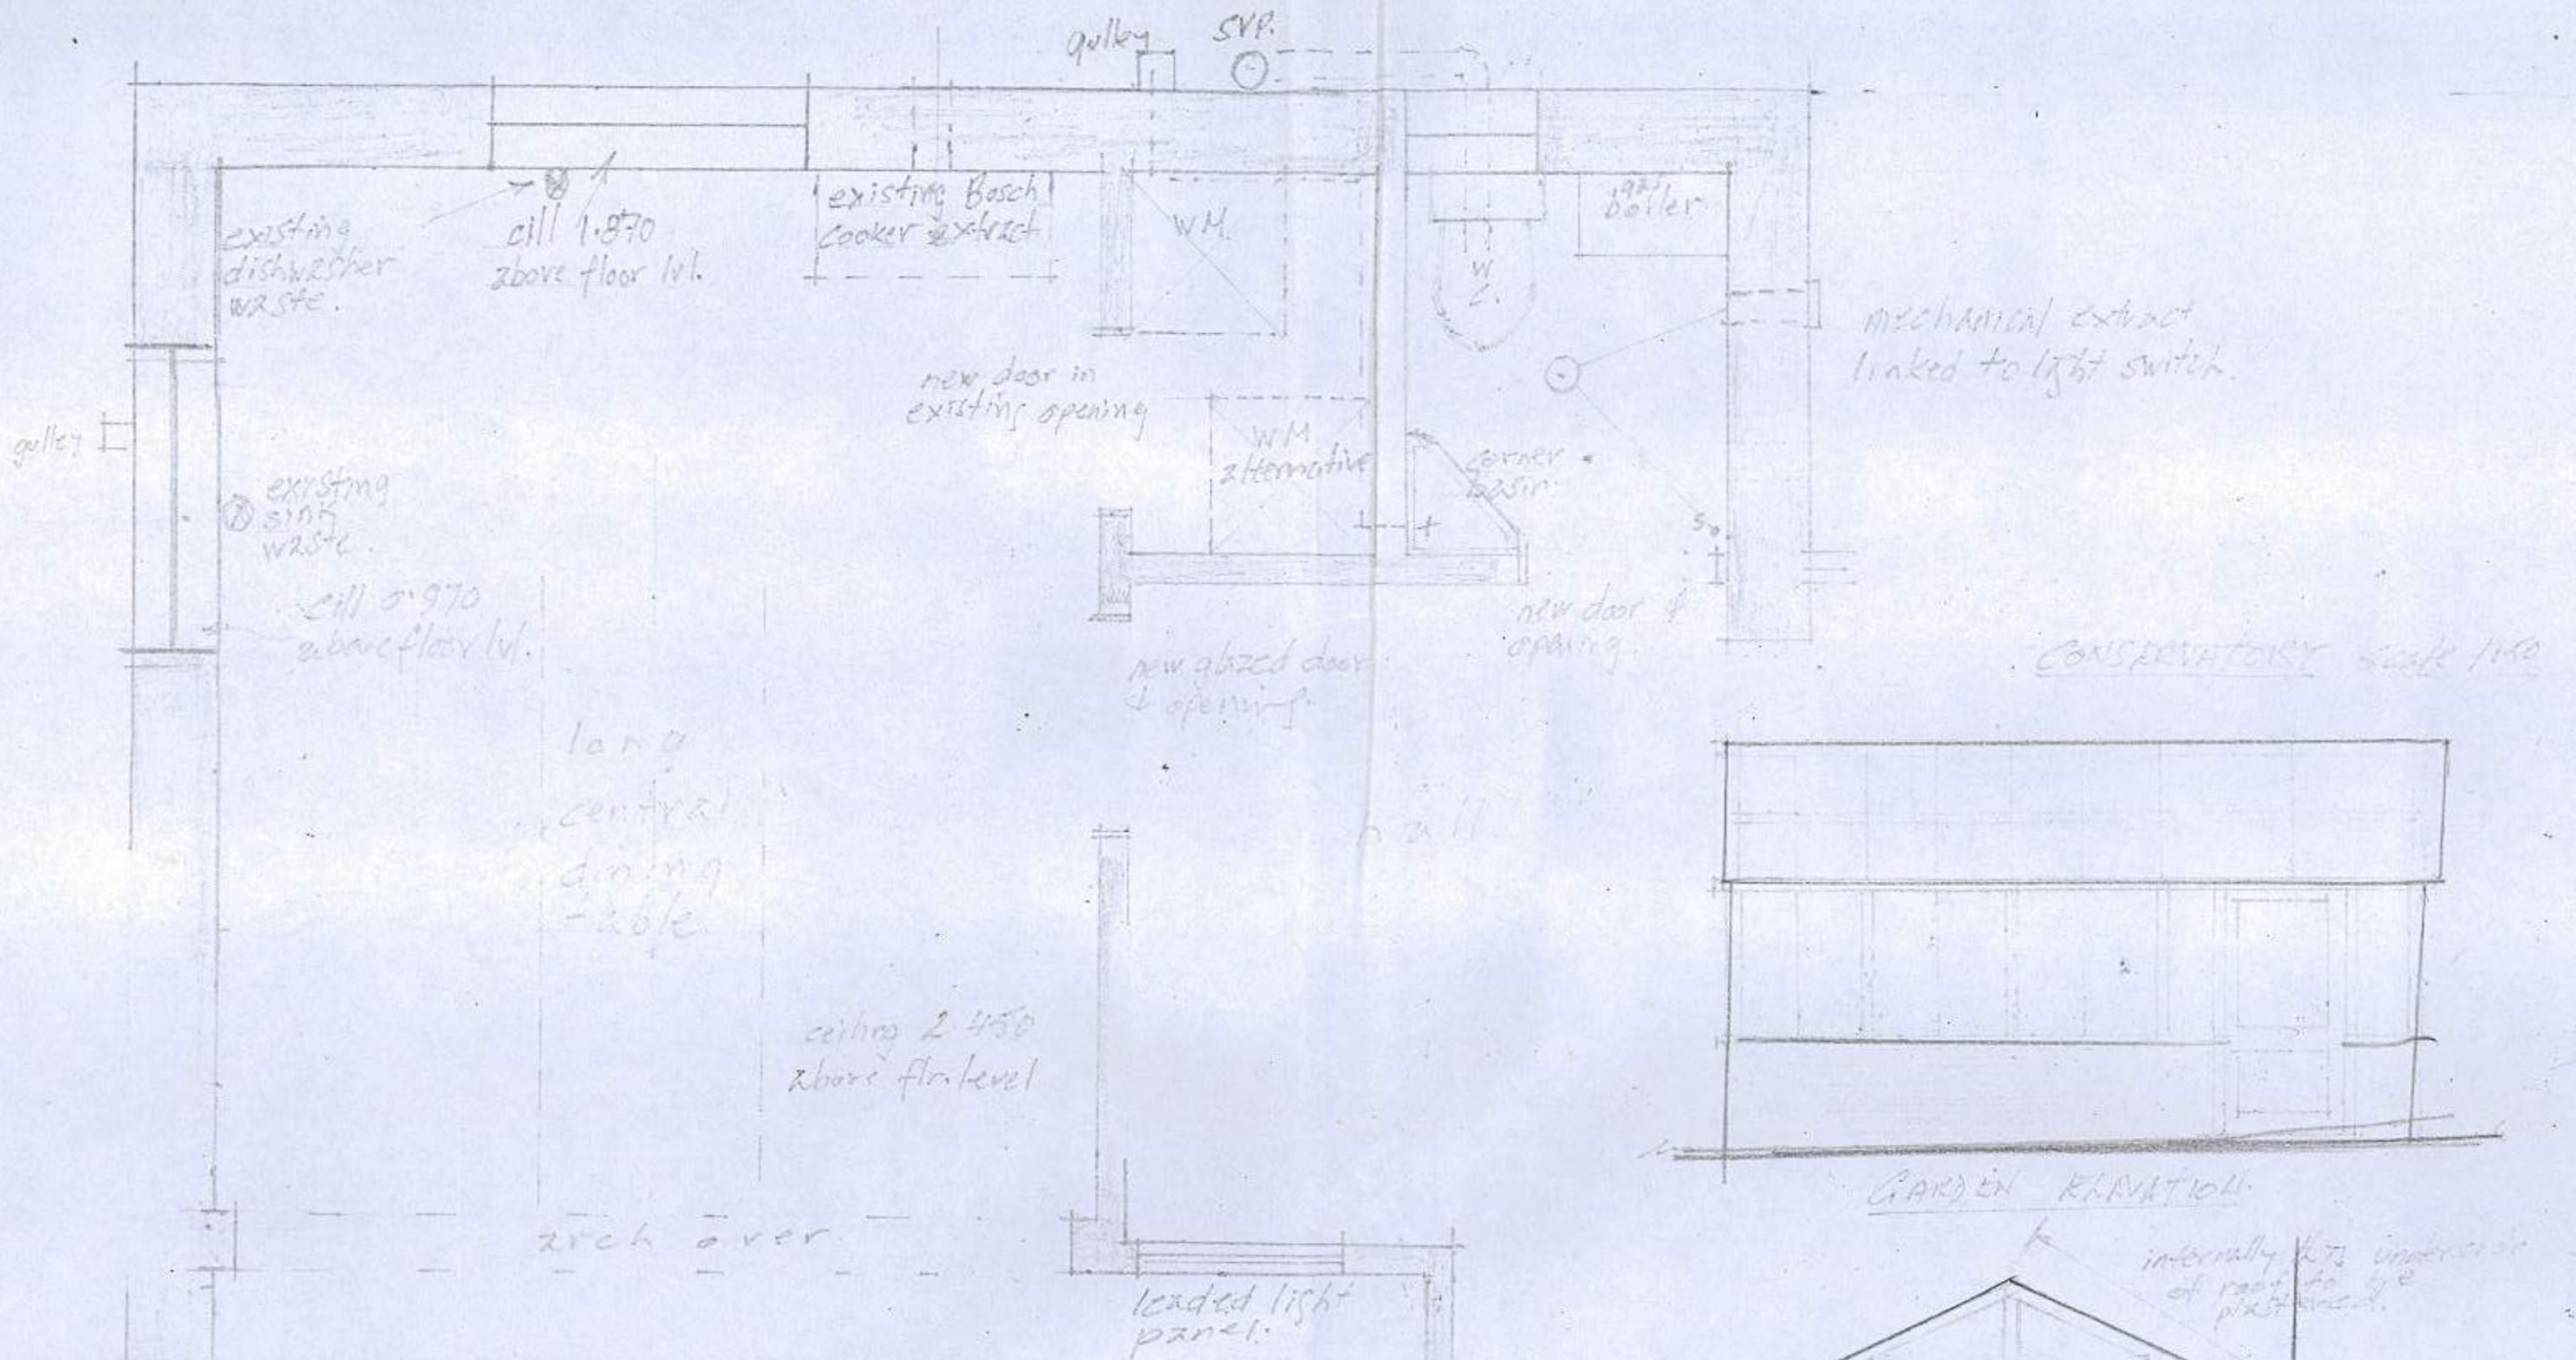

October 2014

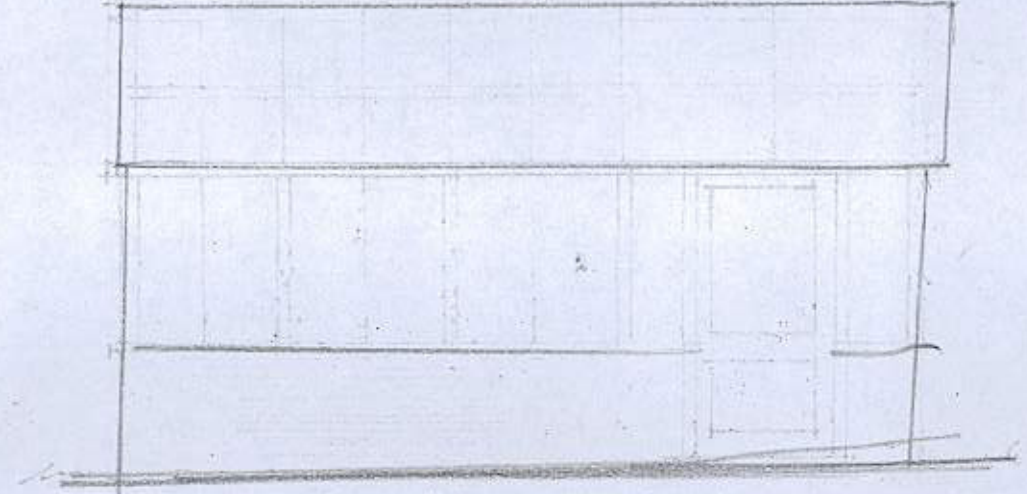

GARDEN ELEVATION.

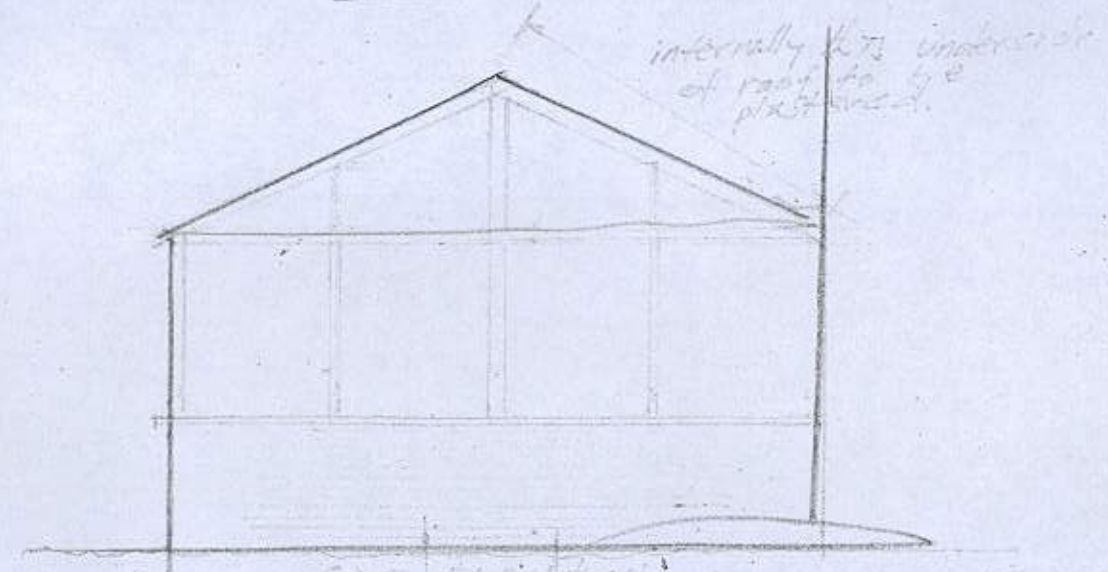

EXISTING

limits of addition for side elevation.