



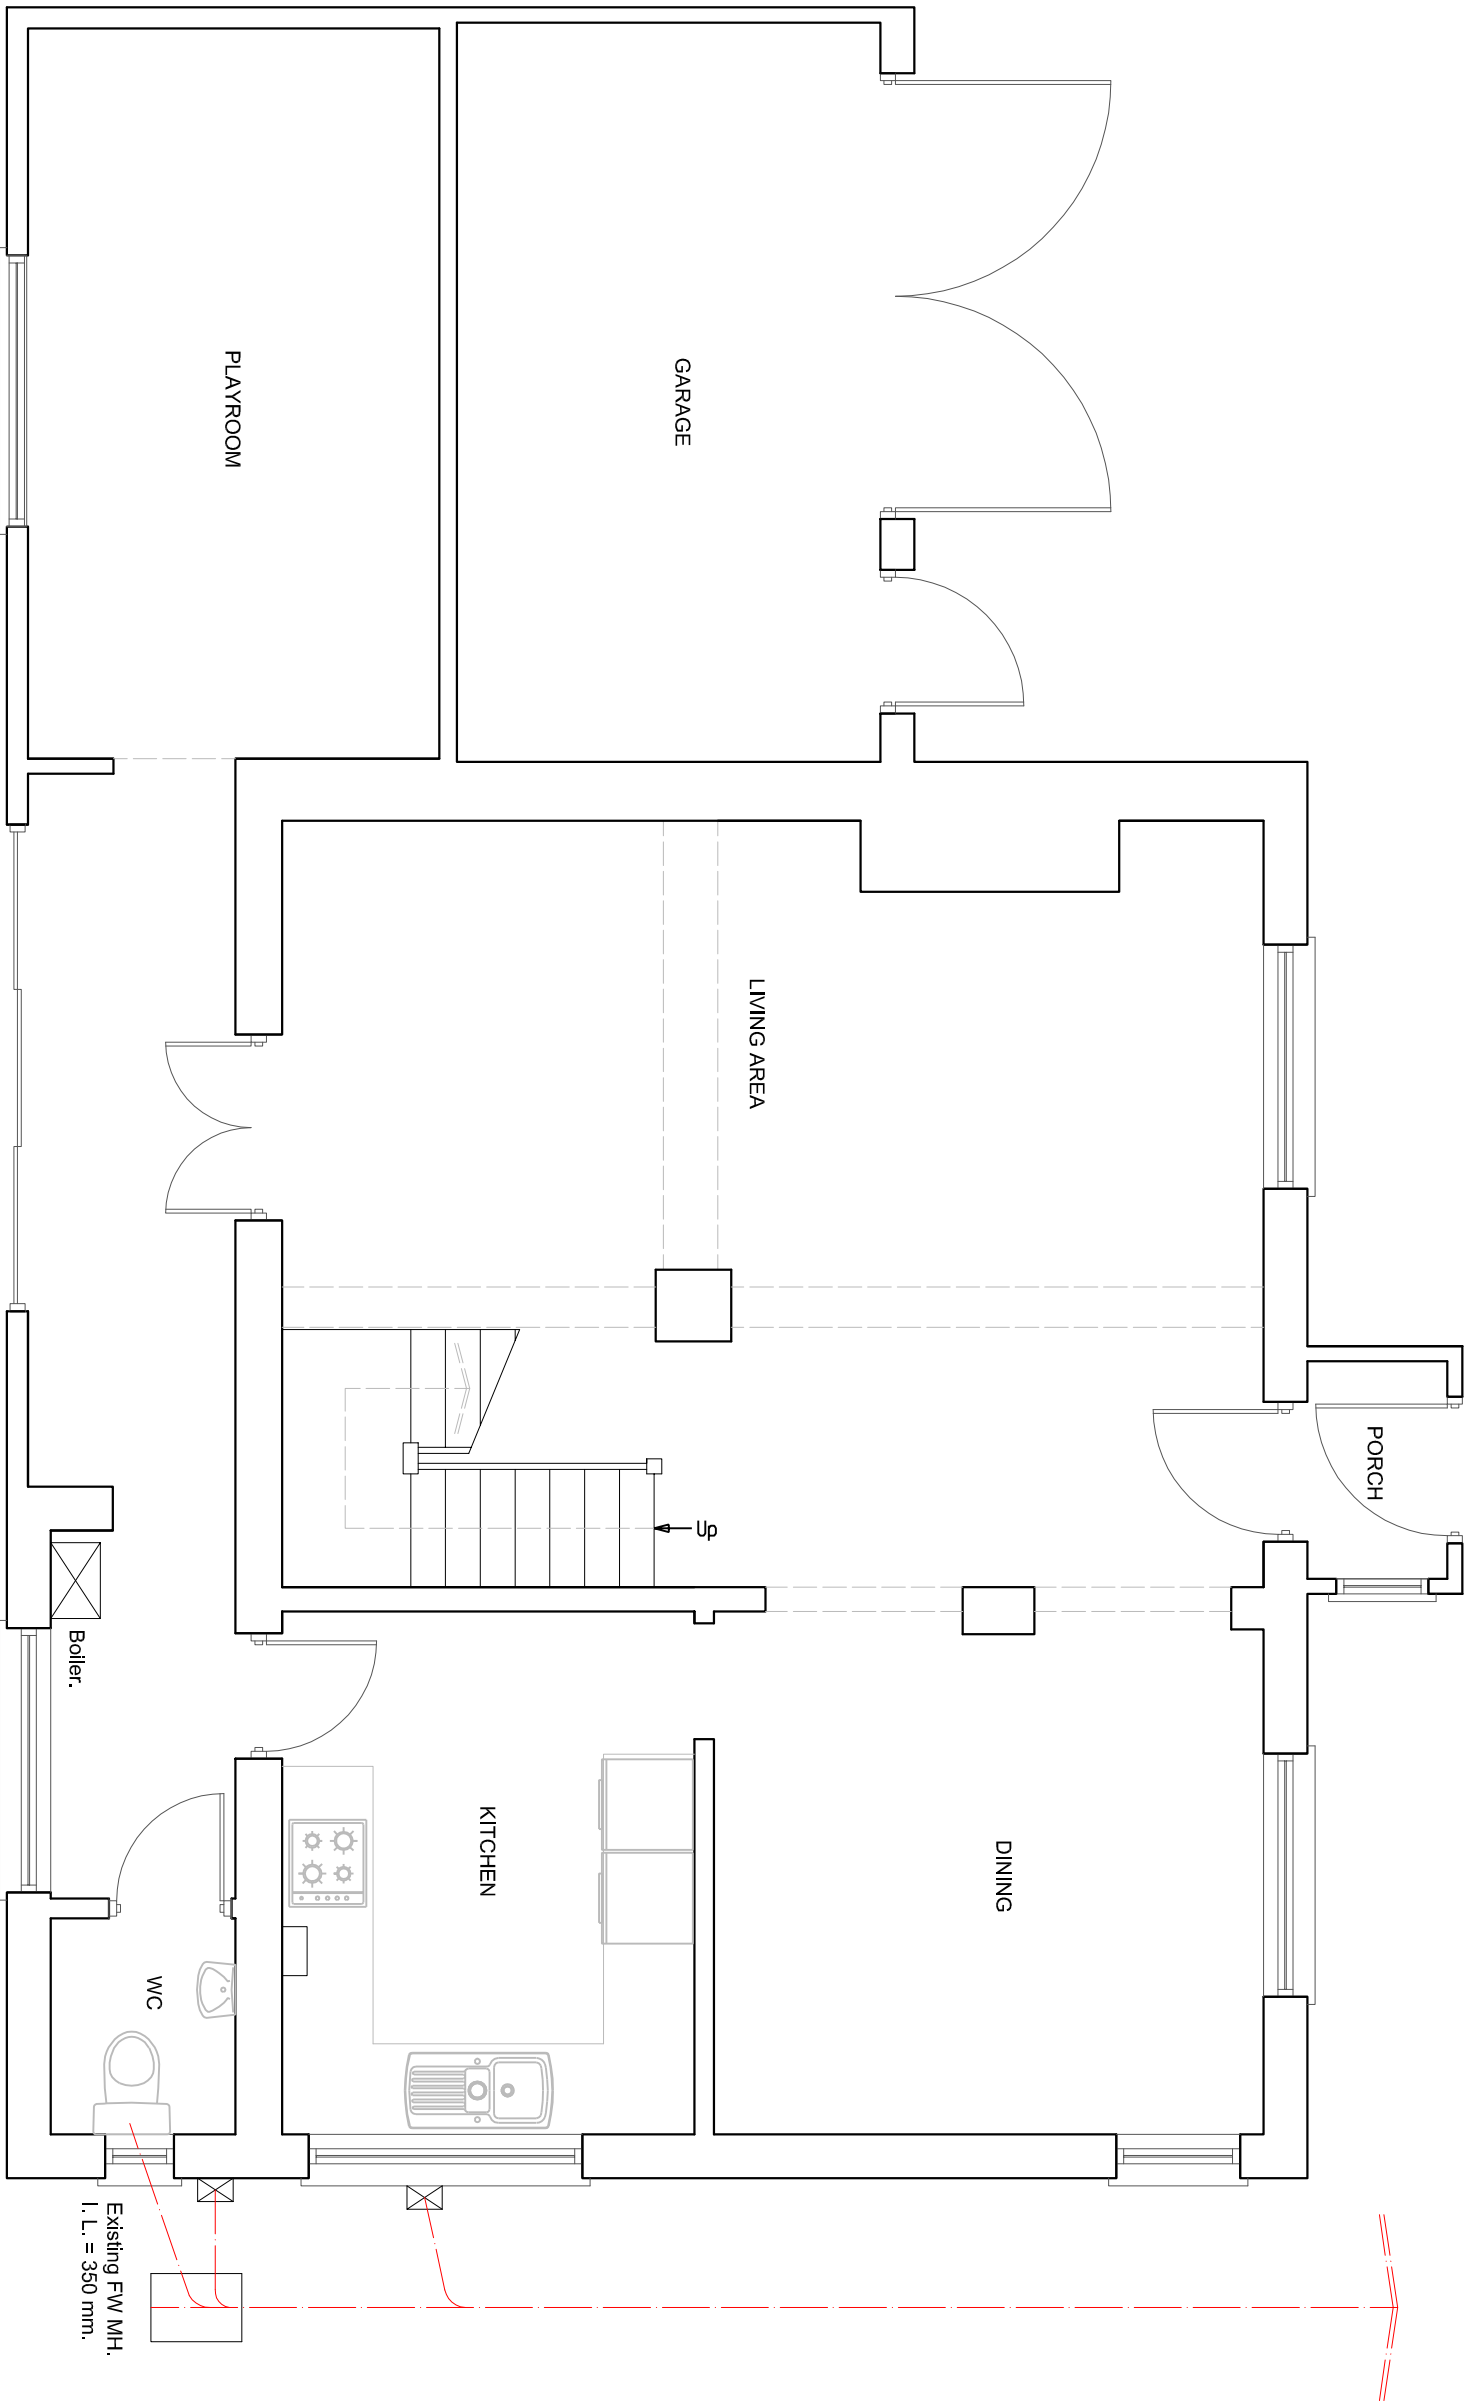

EXISTING GROUND FLOOR PLAN

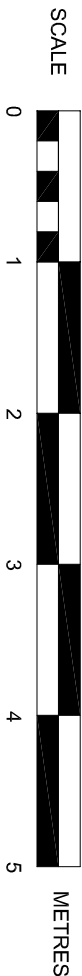

SUSSEX BUILDING CONSULTANCY LIMITED		 LABC partner
10 ELM GROVE, BARNHAM, BOGNOR REGIS, WEST SUSSEX.		
SCALE - 1/50 REV - DATE - 26/06/2017		
3 NORTHCOTE ROAD BOGNOR REGIS PO21 5LZ TEL/FAX - (01243) 861379		