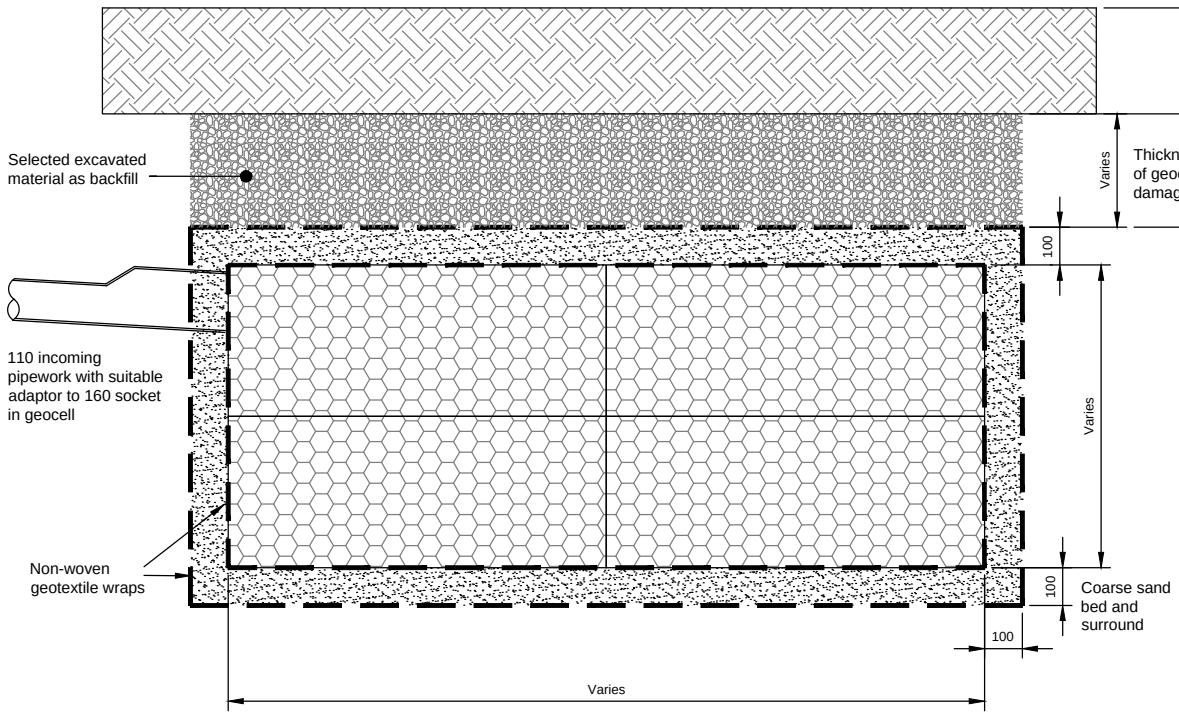

Typical Geocellular soakaway Unit
(for use in soft landscaped areas)
Scale 1:20

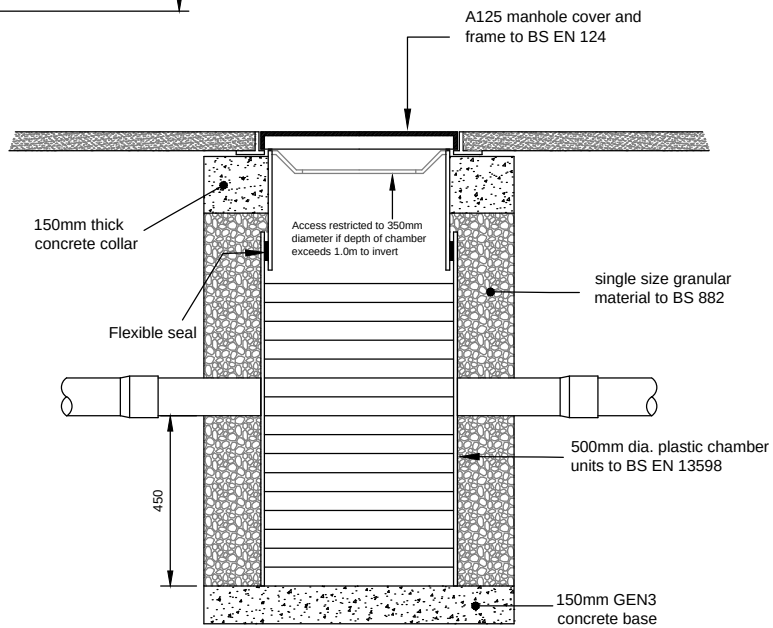

Typical Silt Trap Inspection Chamber Detail
(for use in landscaped areas and footways)
Scale 1:20

Rev.	Description	App.	Chk.	Drn.	Date
-	Original	PC		RTFC	7.12.17

Client: Mr Josh Roelich

Project: 2 Critchmere Drive, Eastergate

Notes

Title: Construction Details for Soakaway and silt trap

Scale: 1:20 | At original: A4

© Robert Clark Associates Ltd

Drawing Number: 1759/D5.1

Revision: -

Robert Clark Associates Ltd
Chartered Civil Engineers
Willow Cottage, Herne Lane
Rustington, West Sussex BN16 3EE
Tel: 01903 778945 Fax: 01903 778967