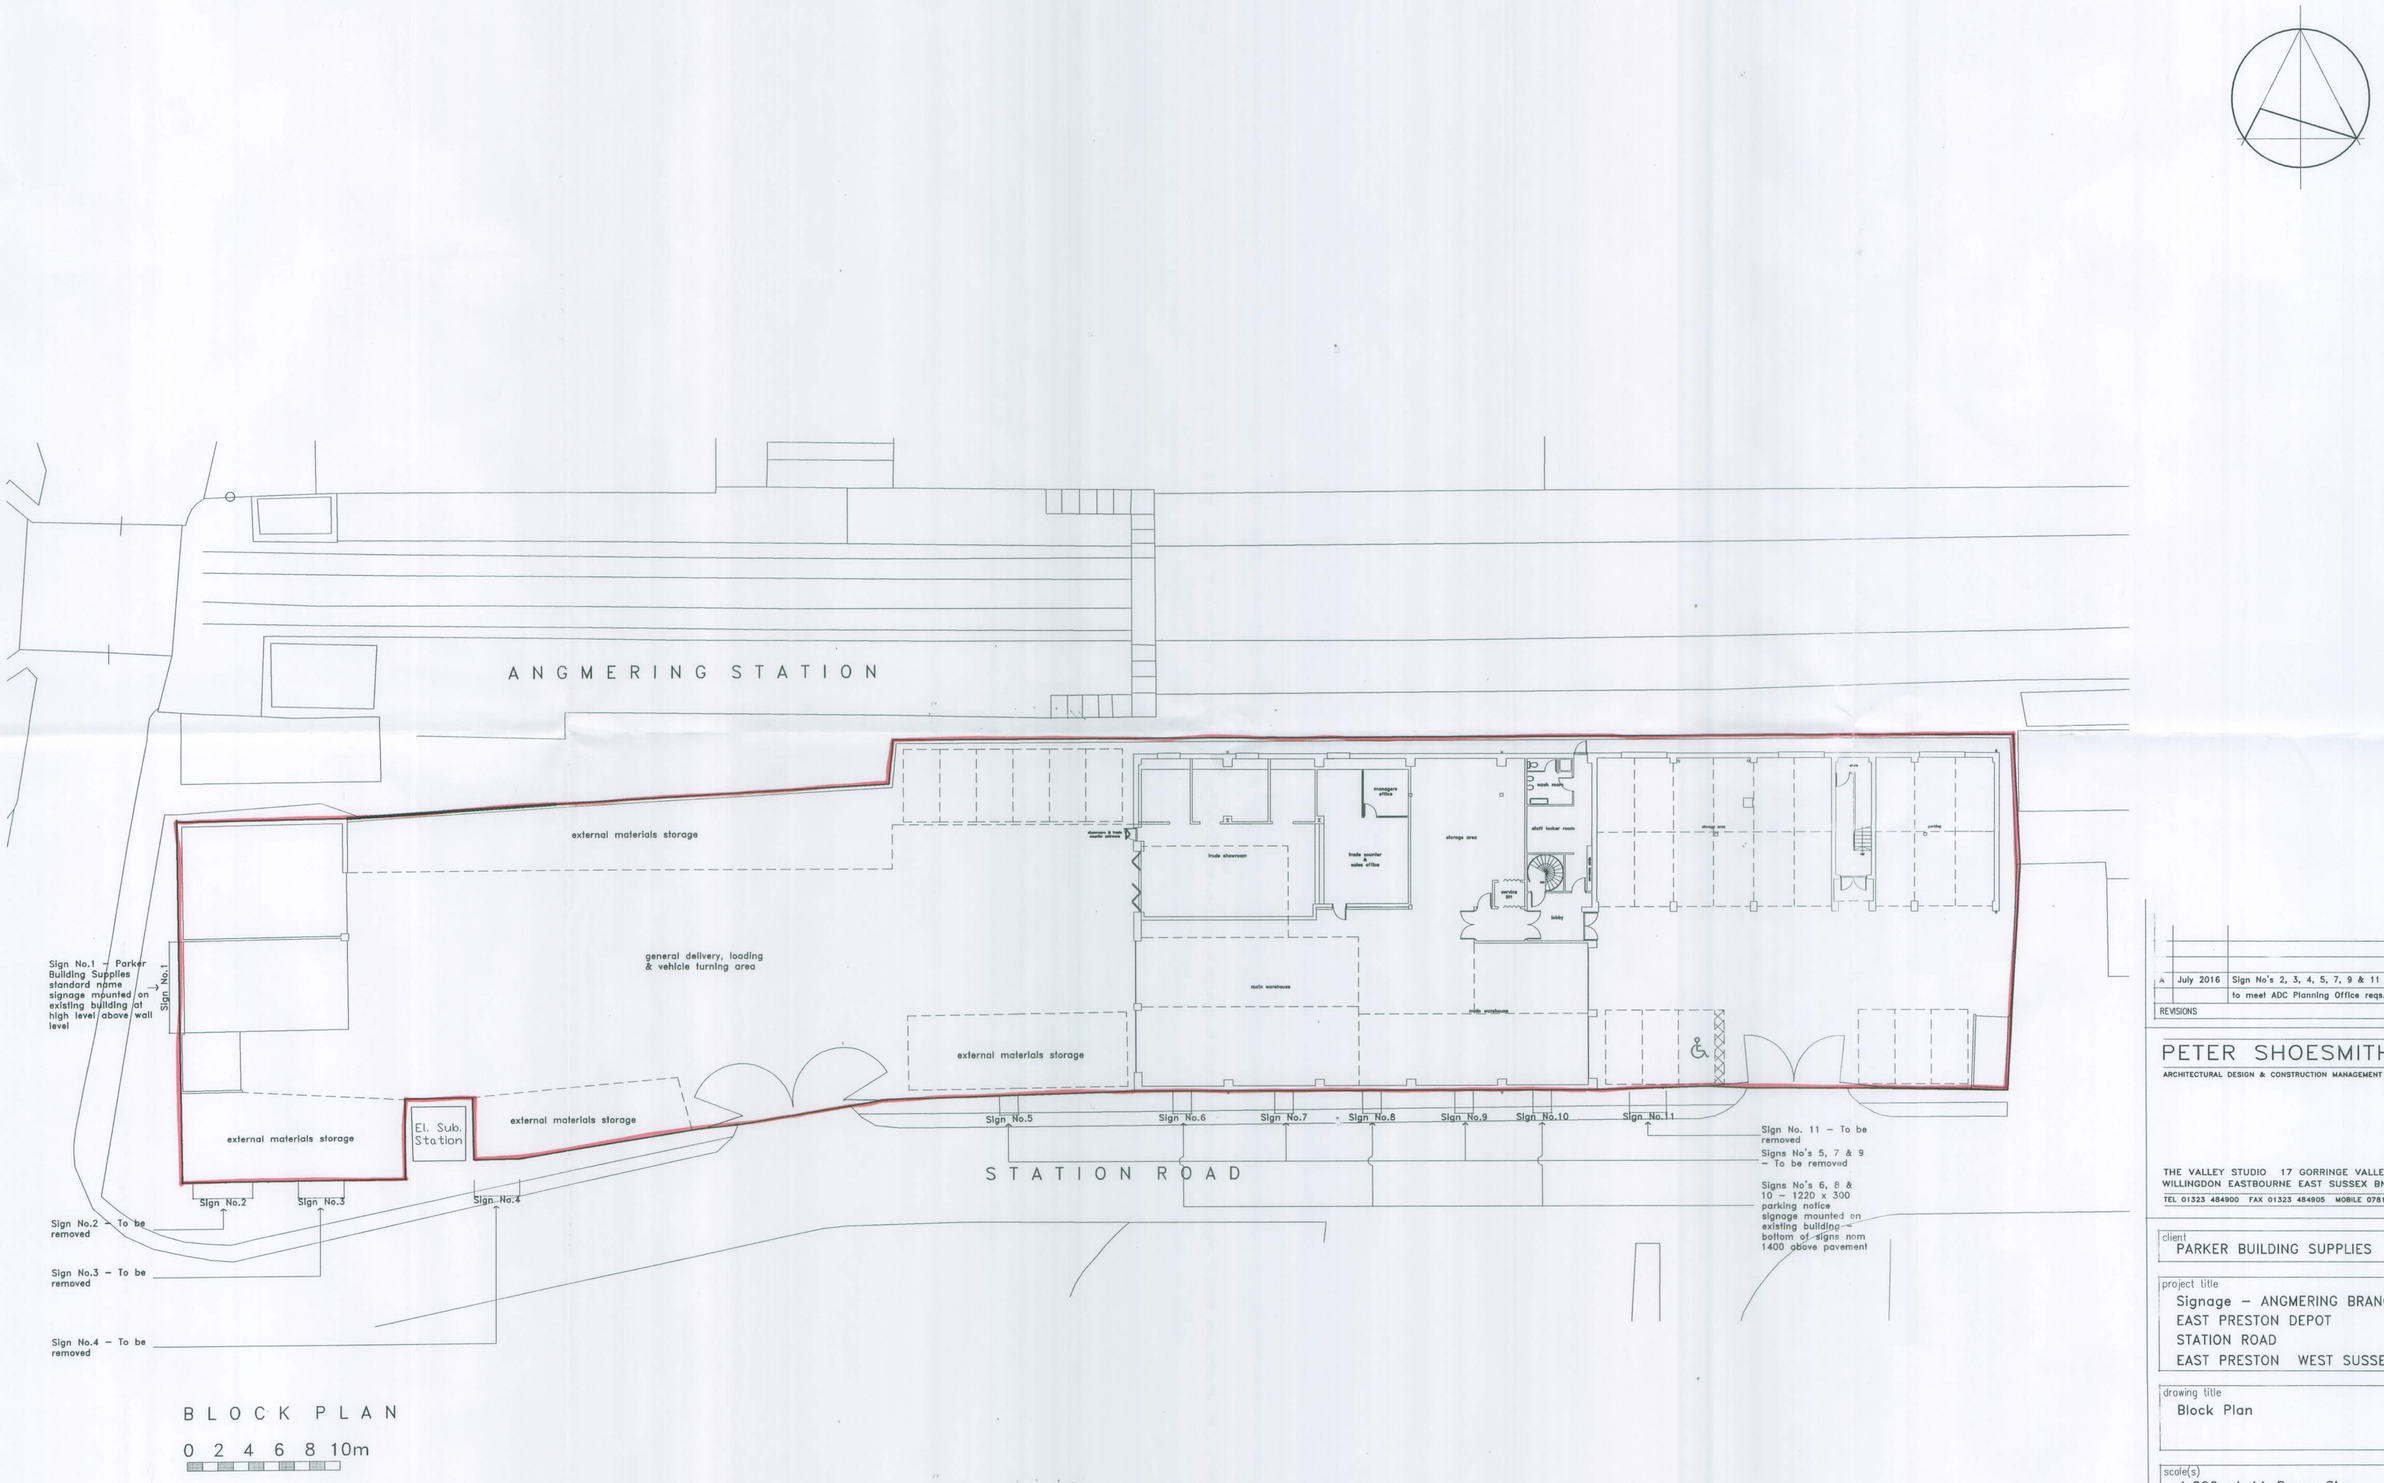

REVISIONS		
A	July 2016	Sign No's 2, 3, 4, 5, 7, 9 & 11 removed to meet ADC Planning Office reqs. PJS

PETER SHOESMITH
ARCHITECTURAL DESIGN & CONSTRUCTION MANAGEMENT SERVICES

THE VALLEY STUDIO 17 GORRINGE VALLEY ROAD
WILLINGDON EASTBOURNE EAST SUSSEX BN20 9SX
TEL 01323 484900 FAX 01323 484905 MOBILE 07814 836545

client
PARKER BUILDING SUPPLIES

project title
Signage – ANGMERING BRANCH
EAST PRESTON DEPOT
STATION ROAD
EAST PRESTON WEST SUSSEX

drawing title
Block Plan

scale(s)
1:200 at A1 Paper Size

date
March 2016

drawn by
PJS

drawing no.
1616/02

rev.
A

ARUN DISTRICT COUNCIL EP/101/16/A