

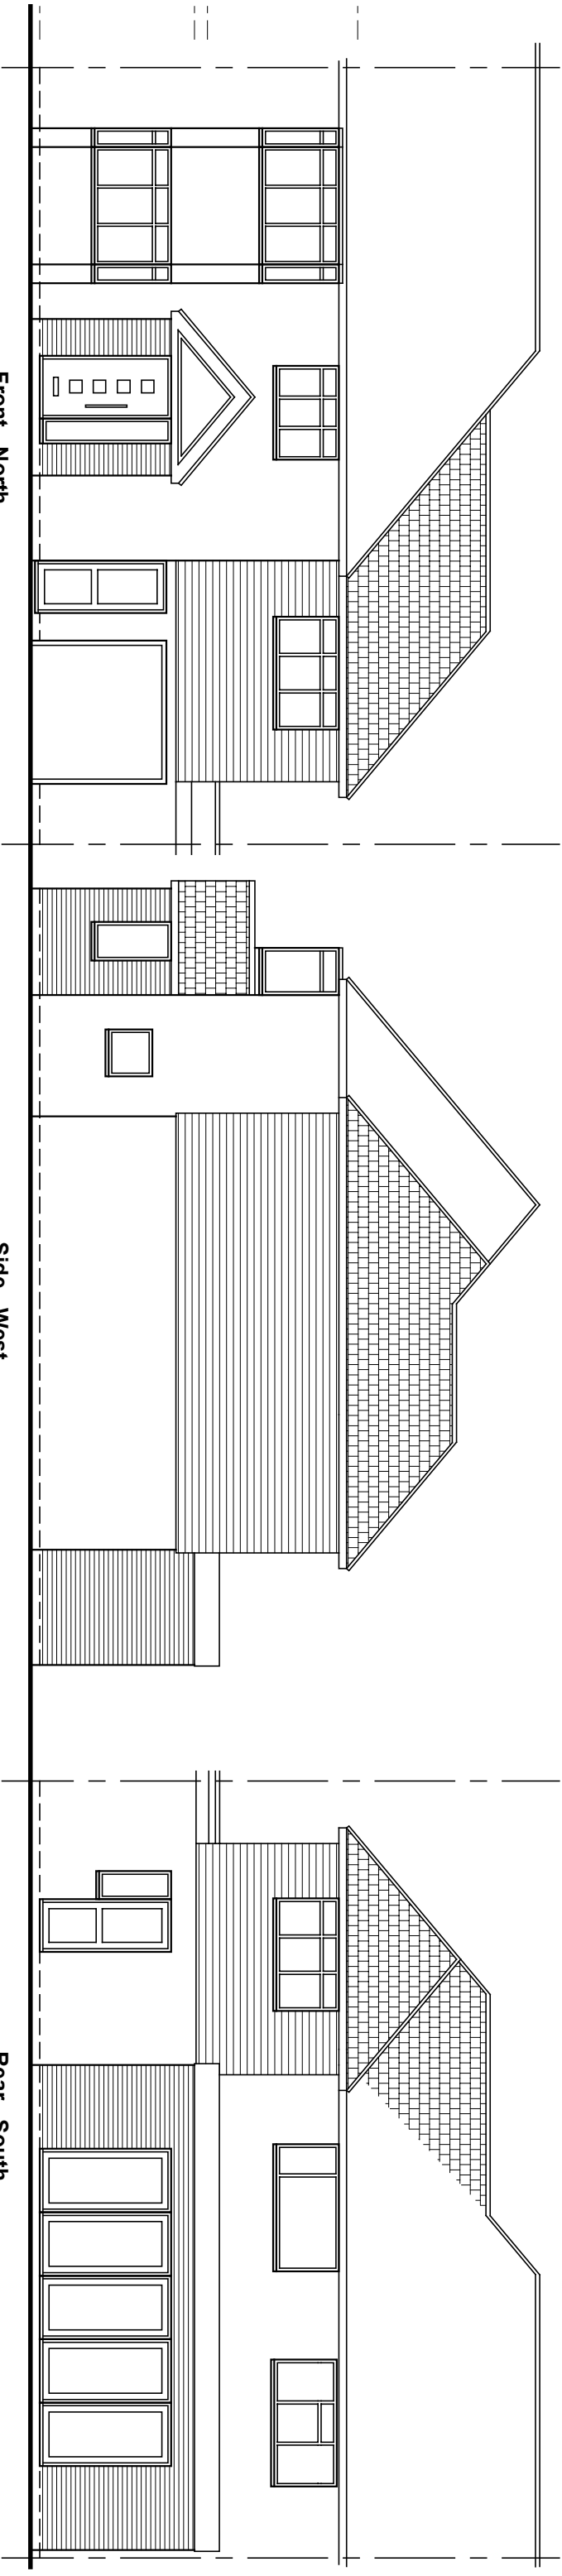
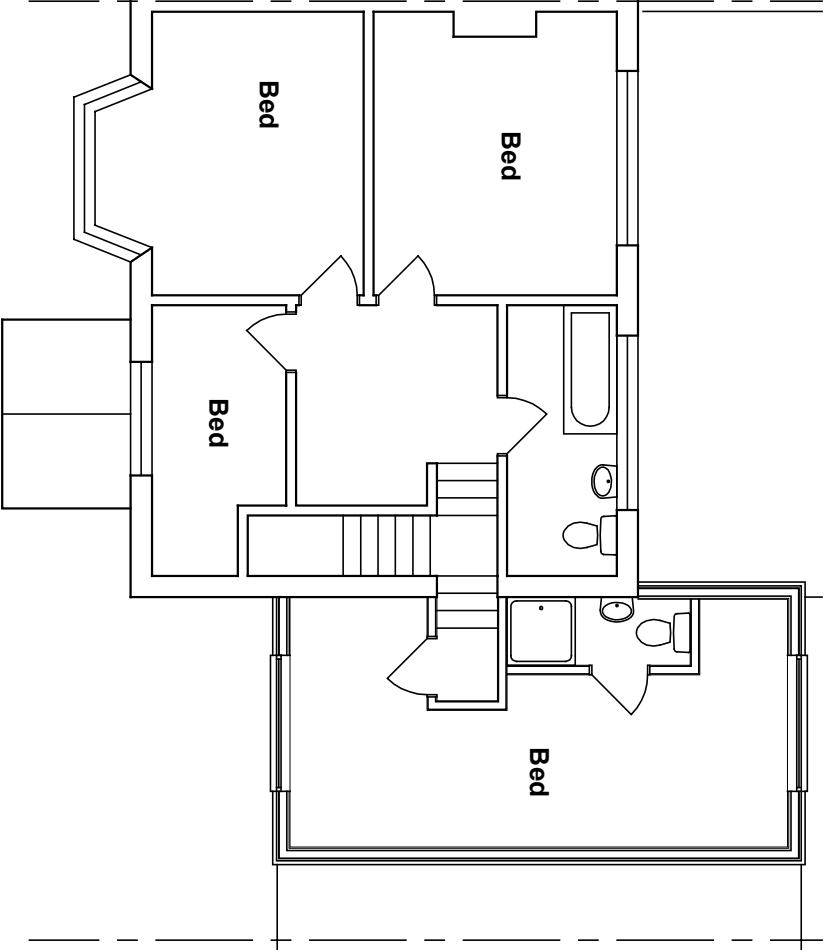
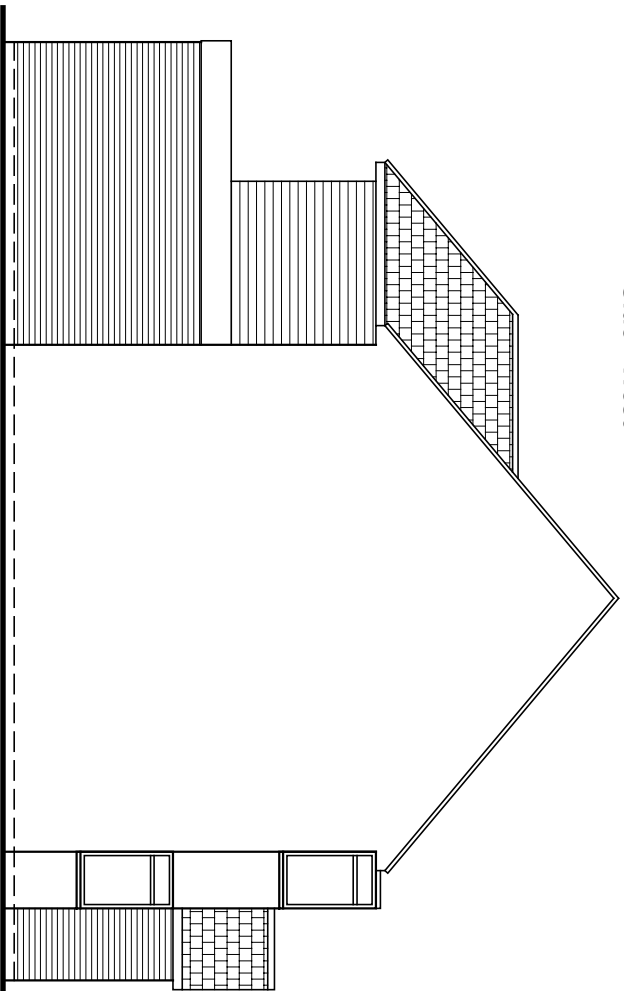
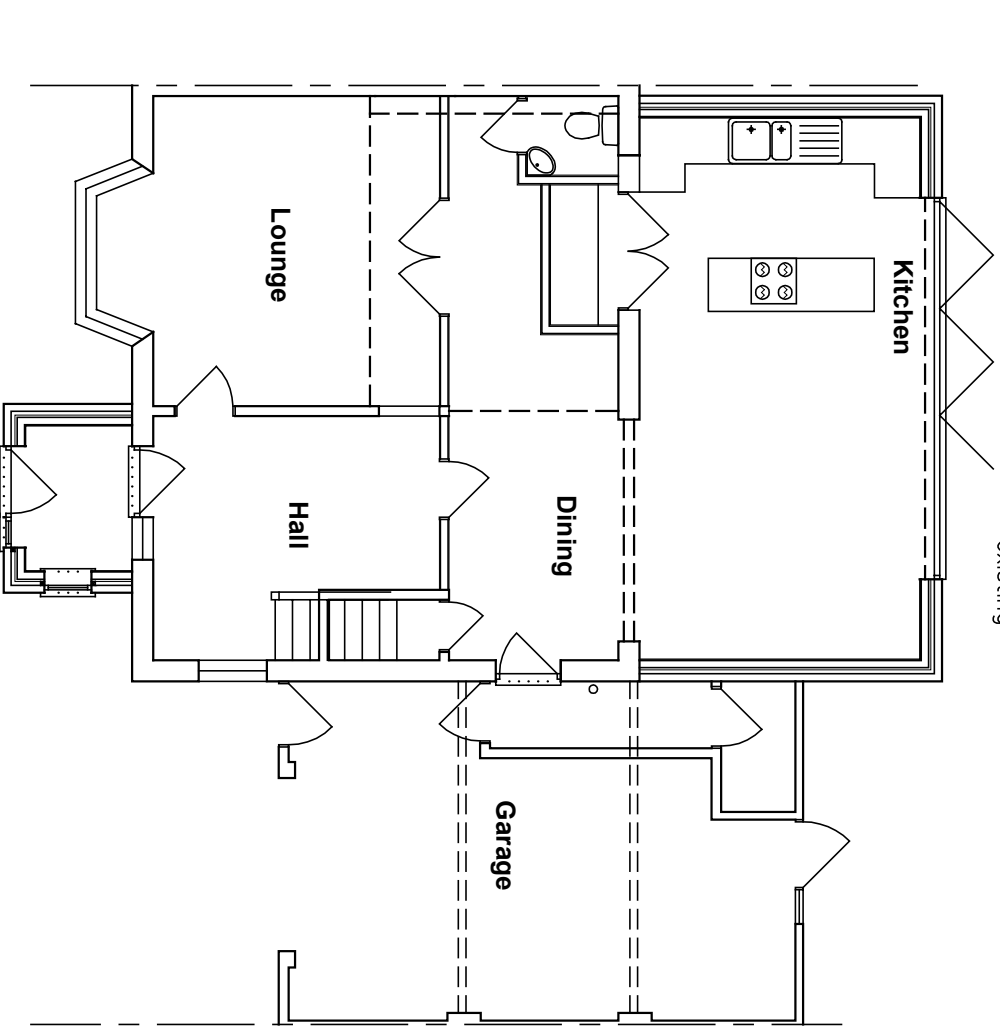


Proposed finishes:
Roof: plain tiles to match existing
Walls: face brick to match existing and Cedral
boarding to first floor extension
Fenestration: white uPVC to match existing style
Fascias, soffits, gutters etc. all to match
existing

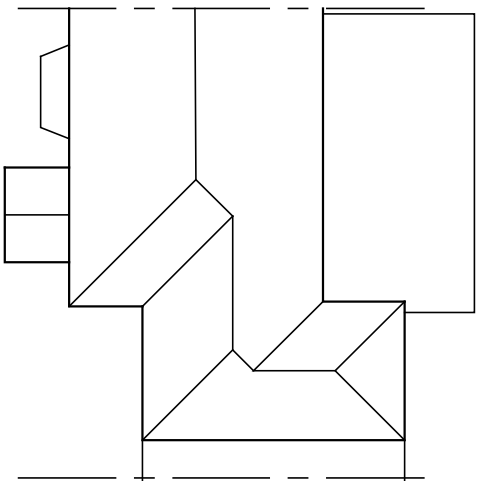

Amendments: –

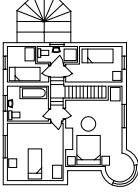

BRYCESON SHAW ASSOCIATES	
Surveyors and Designers	
2 Wellesley Court, Fitzalan Road, Littlehampton, West Sussex BN17 5JW Tel. 01903 734381 Mobile: 07889 651301 E-mail: brycesonshaw@btinternet.com	
	
Project: Proposed extension; 35 Roundstone Crescent, East Preston BN16 1DG	
Drawing: Plans and elevations as proposed	
For: Mr. P. Windsor & Ms. A. Finch	
Drawn: PKS	Date: June 2021
Scales: 1:100 1:200	No: 2743/01/02
To scale when printed on A3	