
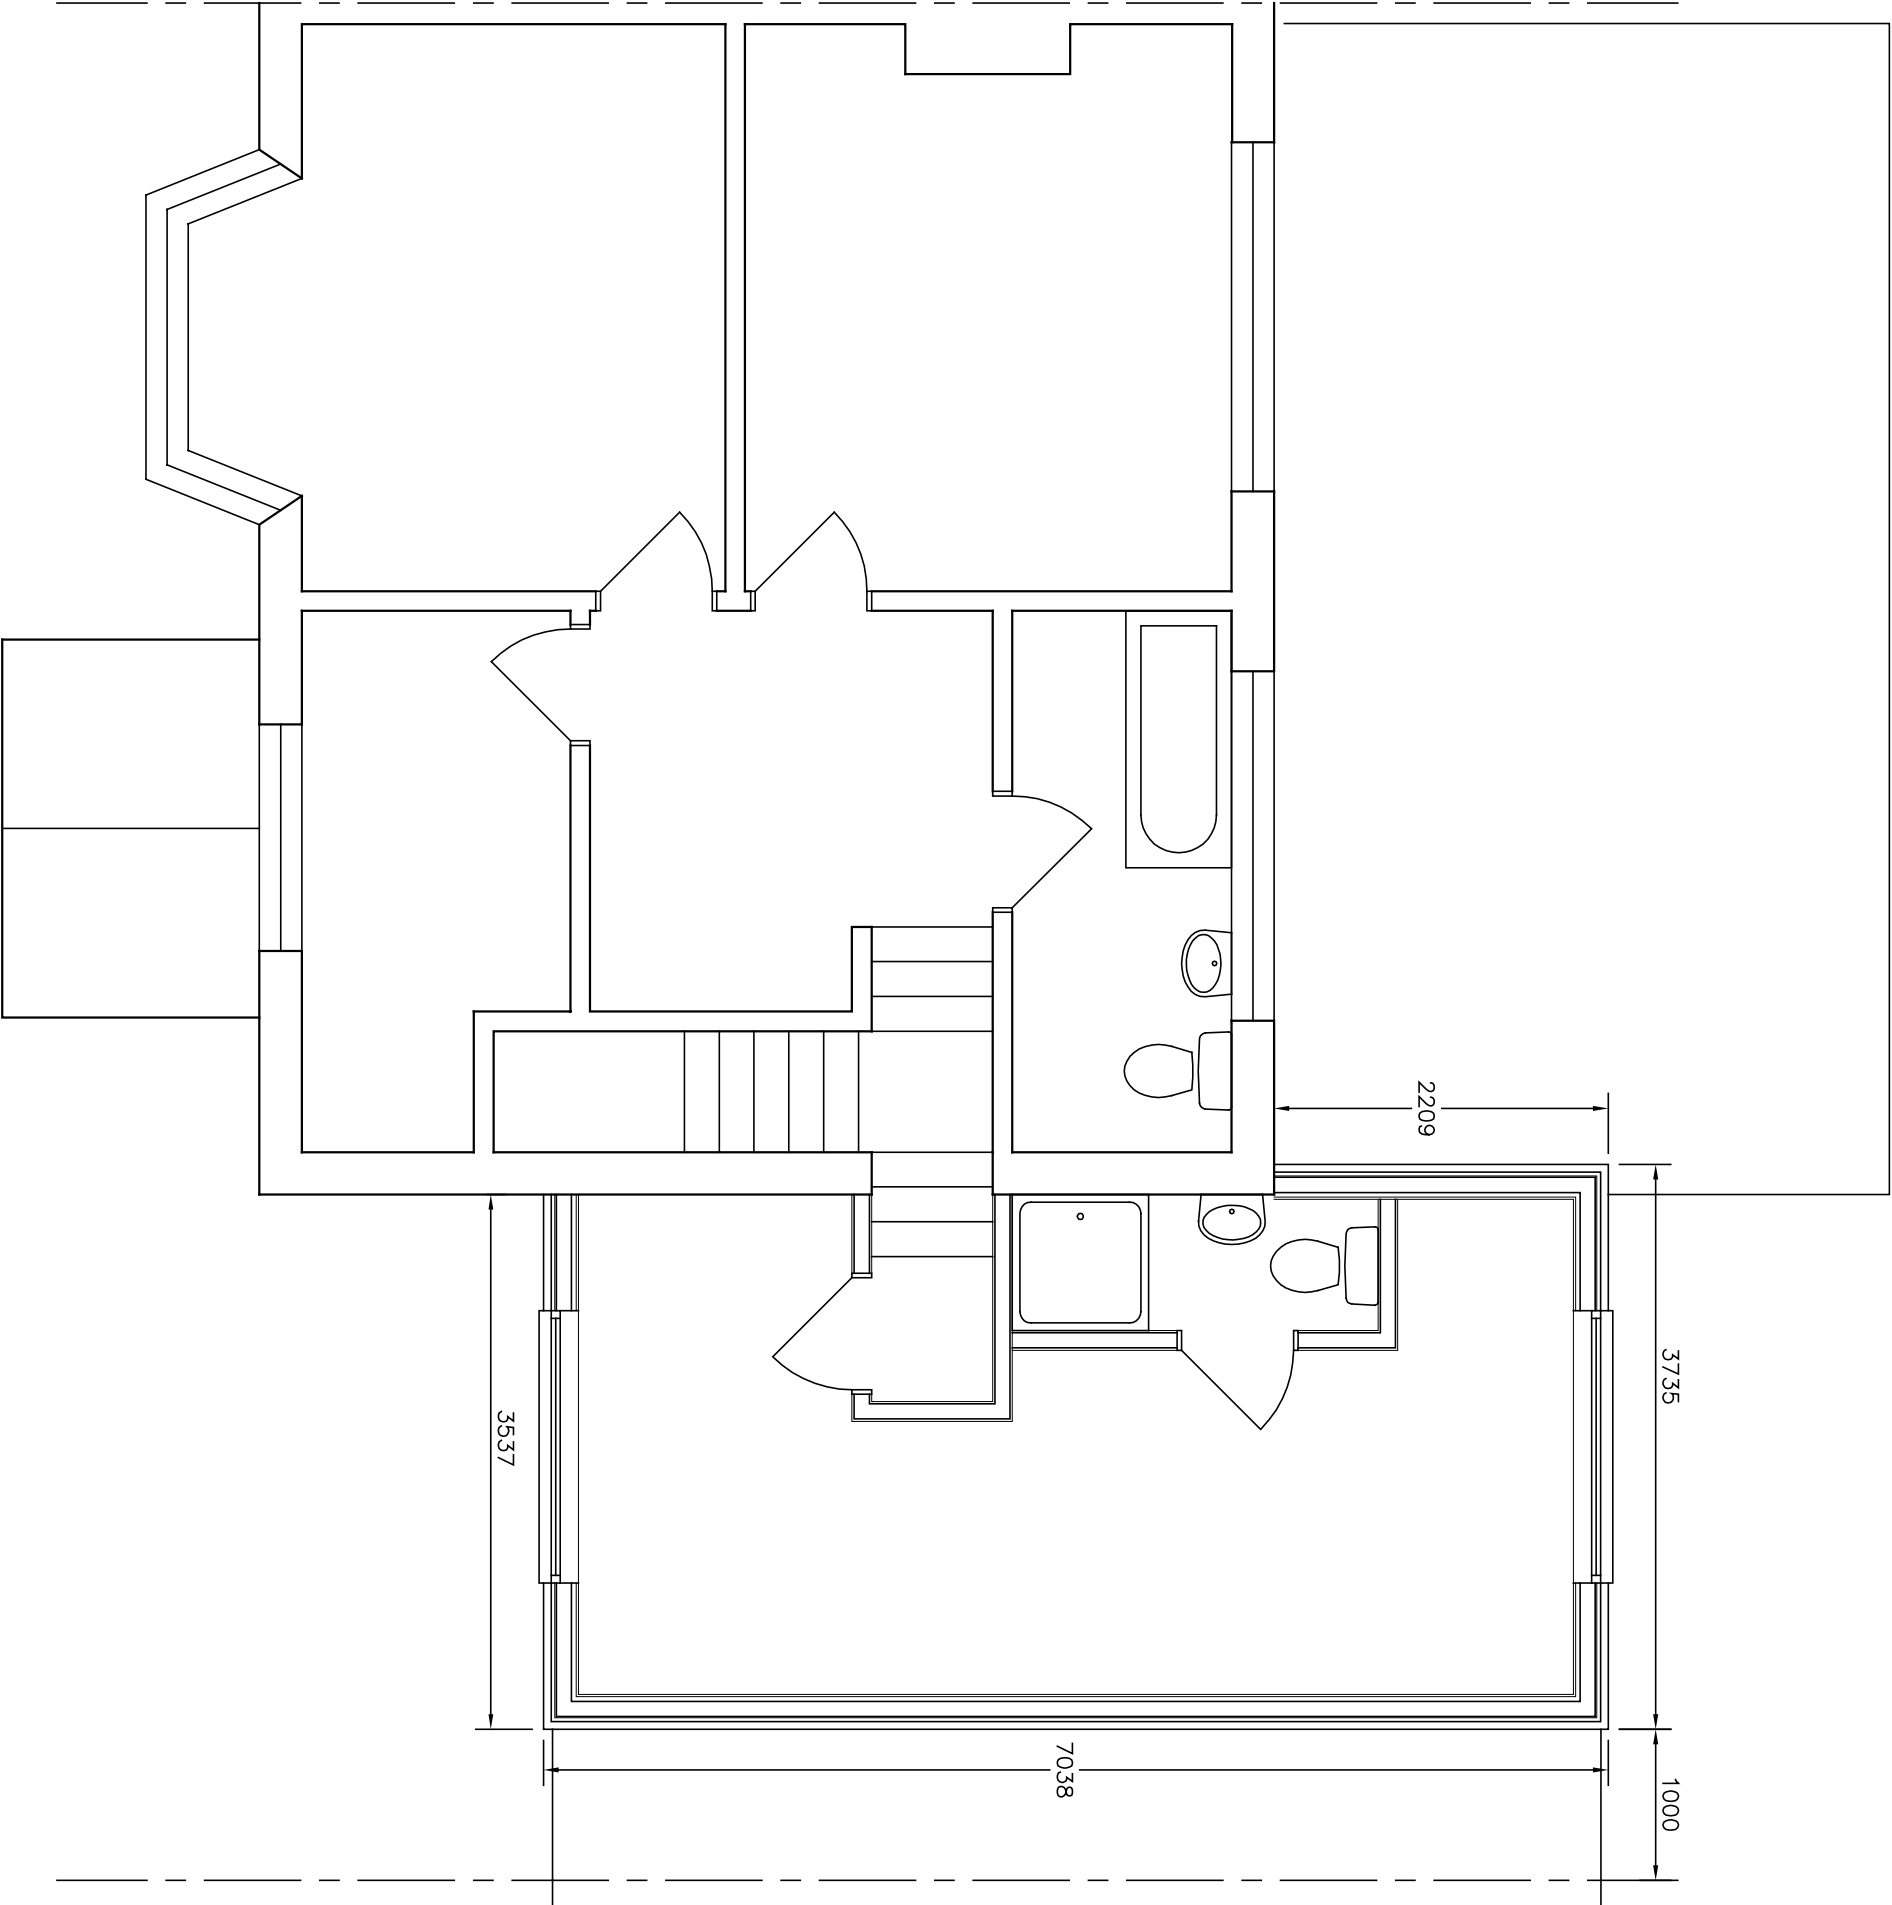


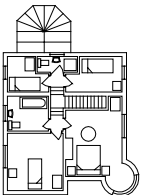

Amendments: –

BRYCESON SHAW ASSOCIATES	
Surveyors and Designers	
2 Wellesley Court, Fitzalan Road, Littlehampton, West Sussex BN17 5JW	
Tel. 01903 734381 Mobile: 07889 651301	
E-mail: brycesonshaw@btinternet.com	
	
Project:	
Proposed extension; 35 Roundstone Crescent, East Preston BN16 1DG	
Drawing:	
Proposed first floor	
For:	
Mr. P. Windsor & Ms. A. Finch	
Drawn:	Date:
PKS	June 2021
Scales:	No:
1:50	2743/01/04
To scale when printed on A3	