


SOUTHERN FENCE ELEVATION 1:100 @ A3 (View 'A')

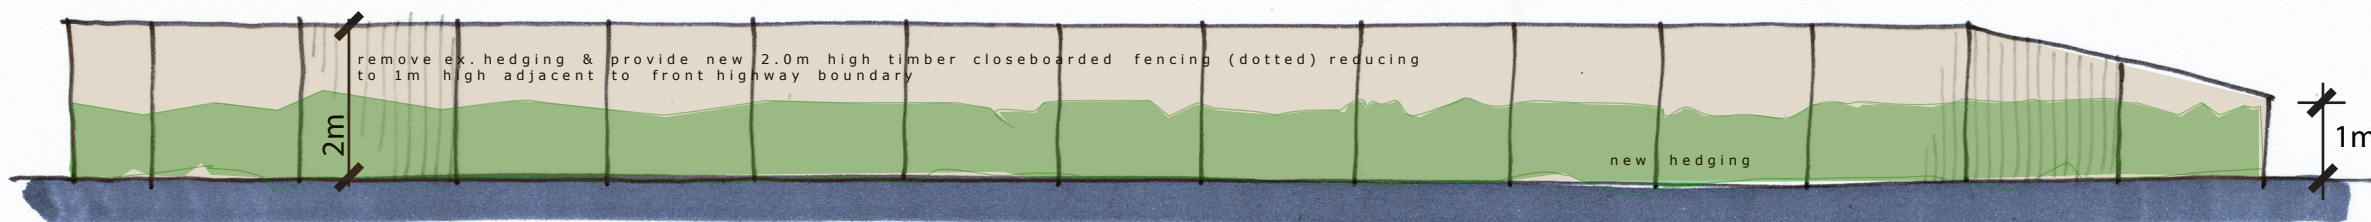

NORTHERN FENCE ELEVATION 1:100 @ A3 (View 'B')

41 SEA ROAD, EAST PRESTON
Proposals EP/SR/12

Oct 2025

WAYNE GANDER MCIAT
Chartered Architectural Technologist
 98 Durrington Lane
 WORTHING
 West Sussex
 BN13 2RQ
 M - 07808 887896
 E - waynegander08@gmail.com