
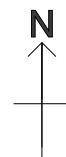
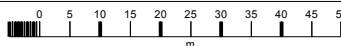


41 SEA ROAD, EAST PRESTON, WEST SUSSEX BN16 1JN

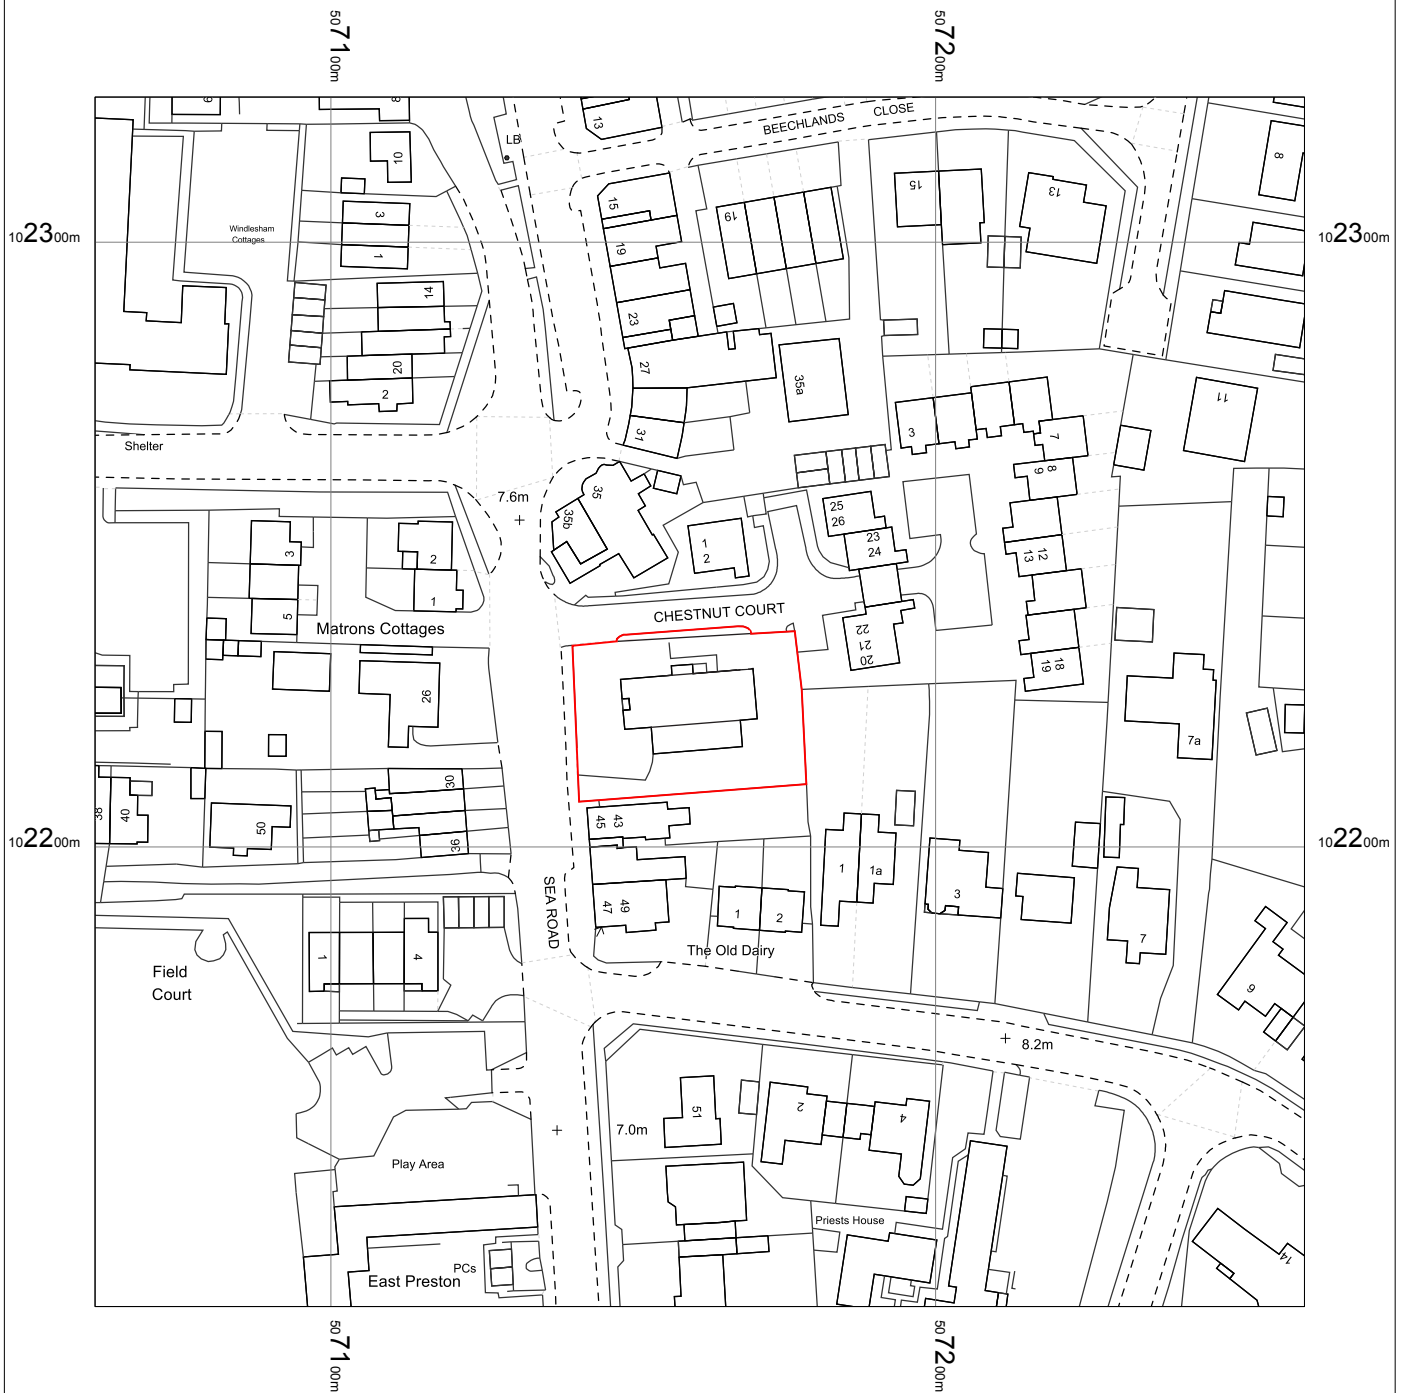

OS MasterMap 1250/2500/10000 scale
Wednesday, March 26, 2025, ID: CM-01214460
www.centremapslive.co.uk

1:1250 scale print at A4, Centre: 507161 E, 102224 N

©Crown Copyright Ordnance Survey. Licence no.
AC0000849896



Wayne Gander MCIAT
Chartered Architectural Technologist
98 Durrington Lane, Worthing,
West Sussex BN13 2RQ
M. 07808 887896
E waynegander08@gmail.com

