
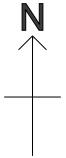


41 SEA ROAD, EAST PRESTON

Proposed site plan

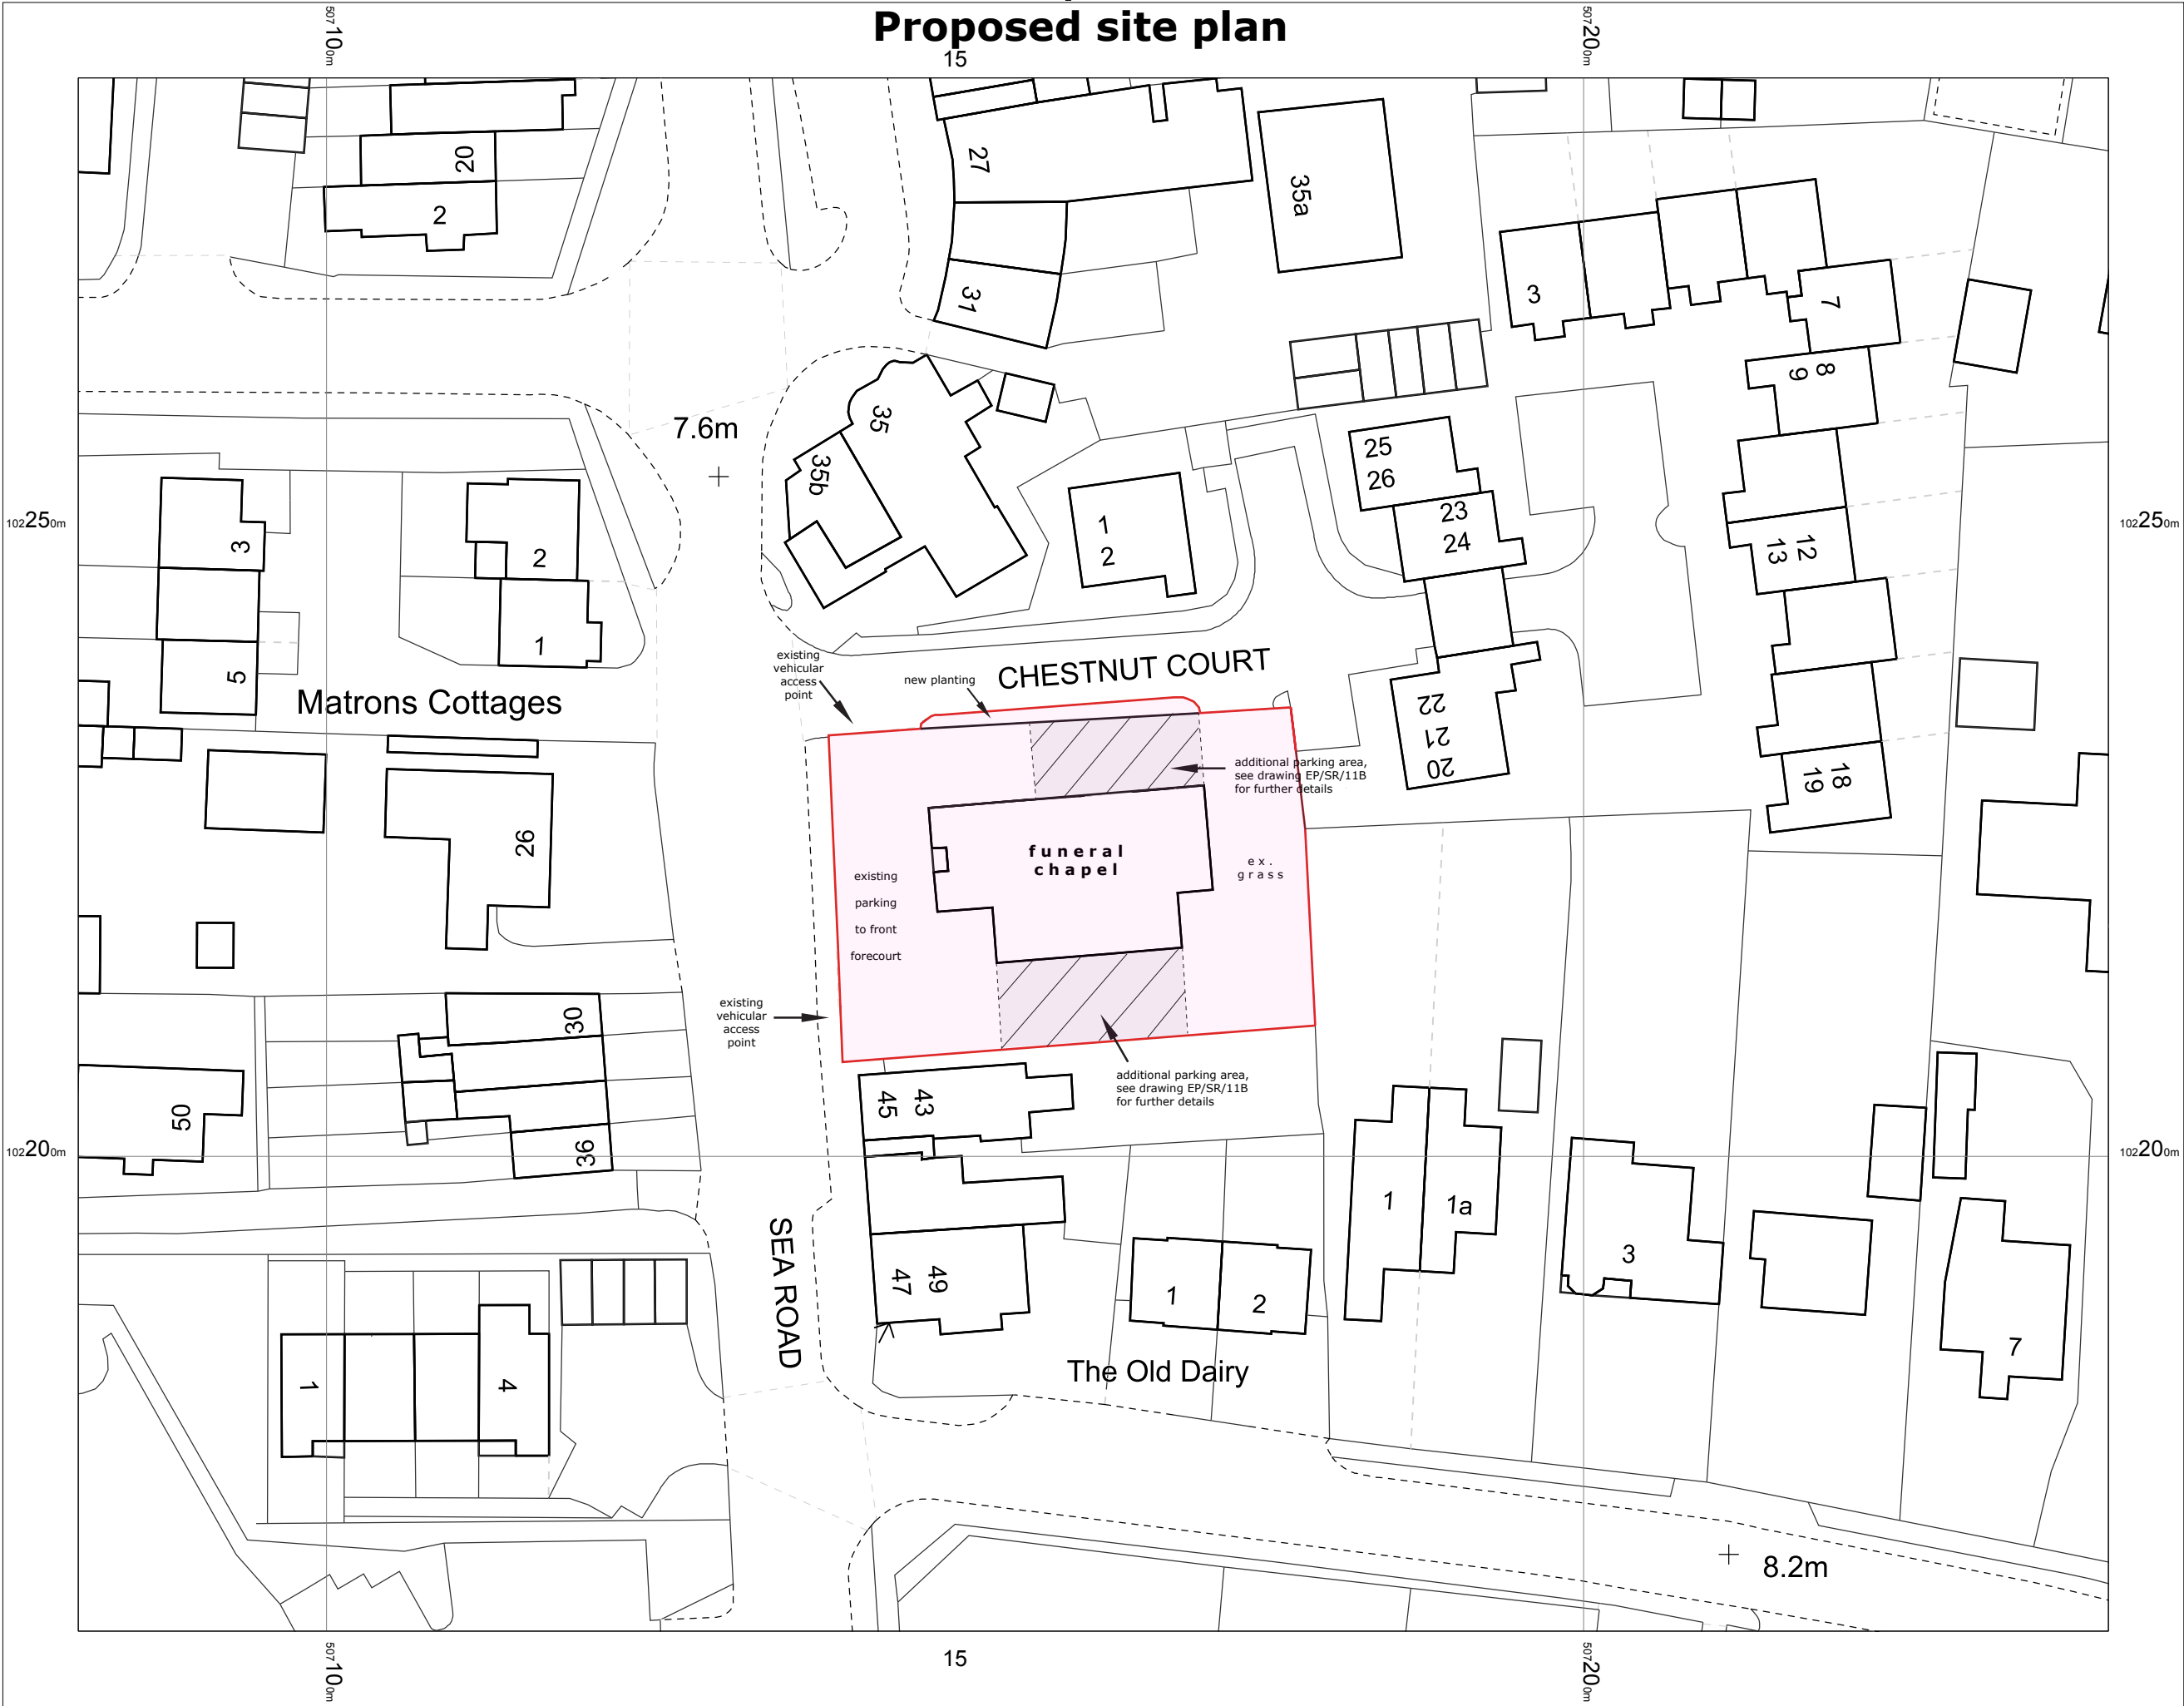

OS MasterMap 1250/2500/10000 scale
Tuesday, March 25, 2025, ID: CM-01204093
www.centremapslive.co.uk
1:500 scale print at A3, Centre: 507161 E, 102224 N
© Crown Copyright Ordnance Survey. Licence no. AC0000849896

Wayne Gander MCIAT
Chartered Architectural Technologist
98 Durrington Lane, Worthing,
West Sussex BN13 2RQ
M 07808 887896
E waynegander08@gmail.com

