
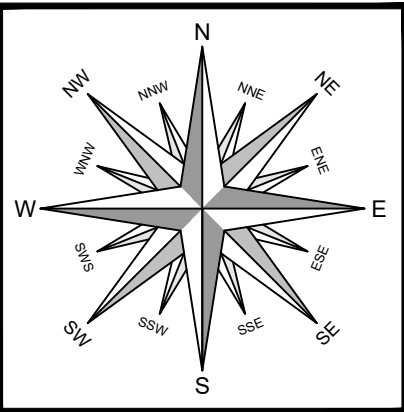


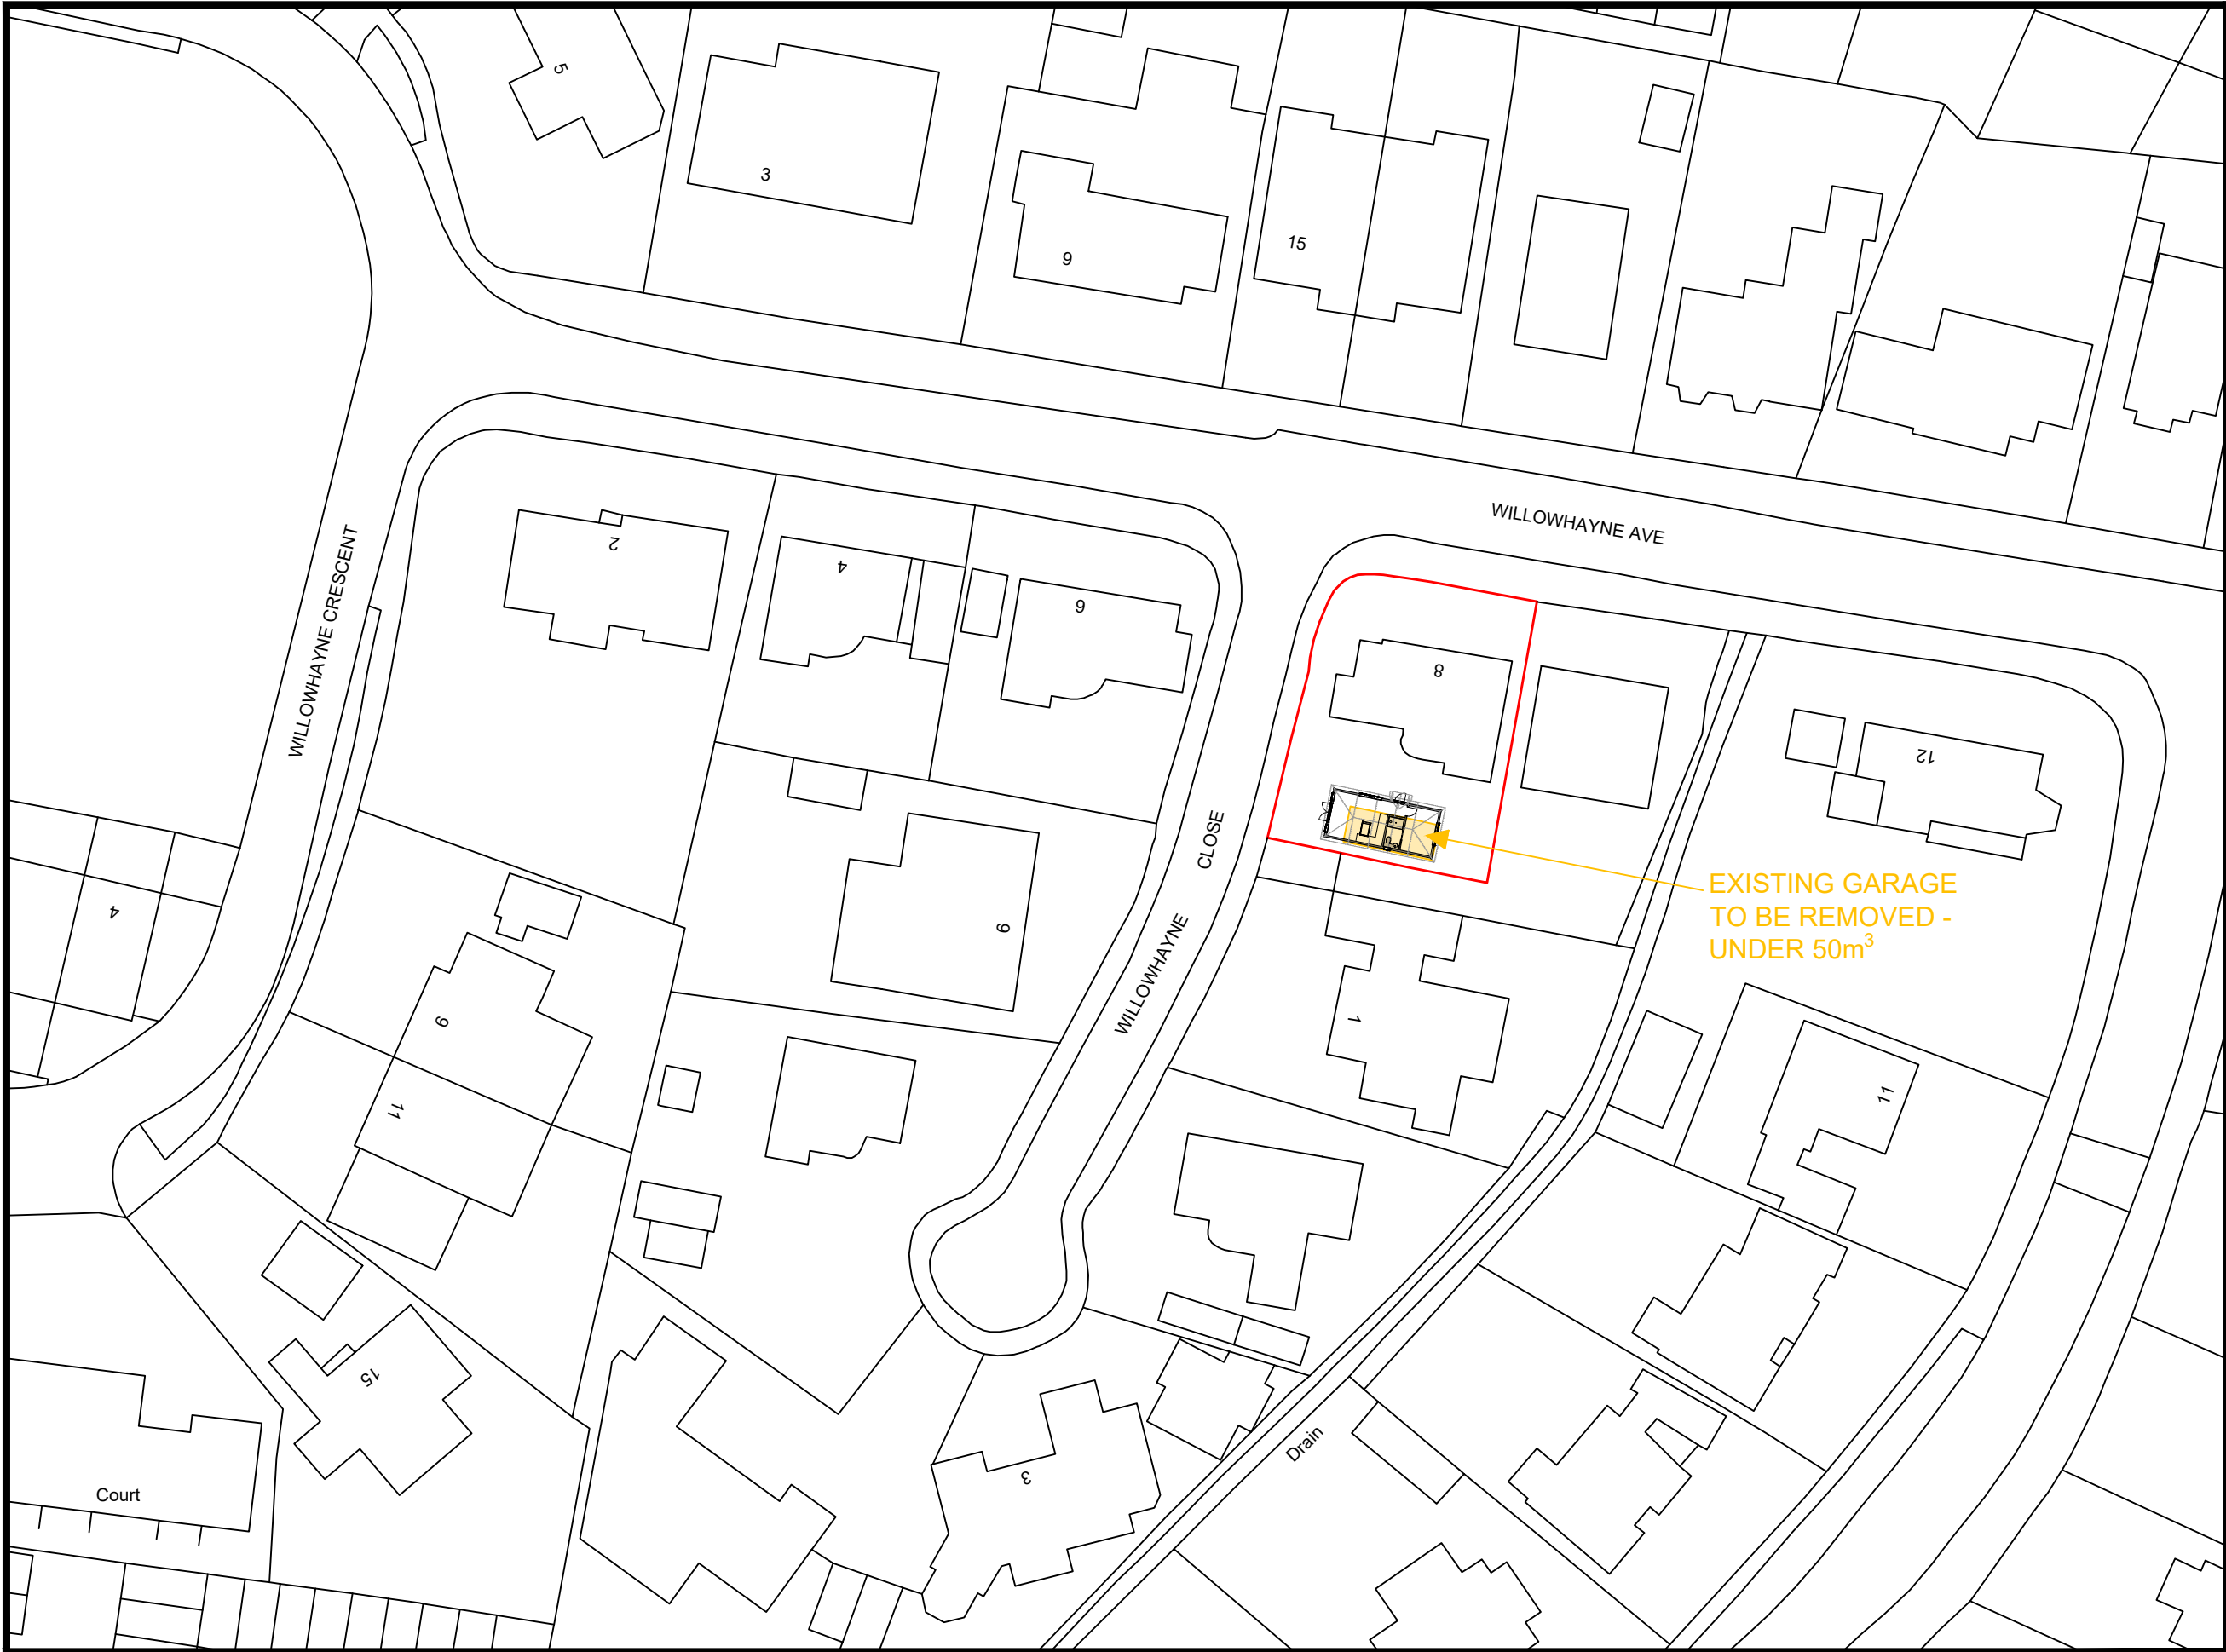

Site Address:

8 WILLOWHAYNE CLOSE,
EAST PRESTON,
LITTLEHAMPTON,
WEST SUSSEX,
BN16 1PF

ADDRESS HOMELODGE BUILDINGS LTD. UNIT 2, BEECHES INDUSTRIAL PARK, LITTLETON ROAD, CRAWLEY, WINCHESTER, SO21 2QD	INFO WRITTEN DIMENSIONS ARE IN ALL CASES TO BE REFERRED TO SCALED DIMENSIONS. CONTRACTORS, SUB-CONTRACTORS AND SUPPLIERS MUST VERIFY ALL DIMENSIONS ON SITE.
TEL: 01962 881 480	*FURNITURE IS SHOWN FOR THE PURPOSE OF ILLUSTRATION ONLY, UNLESS OTHERWISE NOTED.

	Drawn by : RAF
	Client : MRS SHARP
	Drawing Title : PL BLOCK PLAN
	Scale : 1:500 @ A3
	Date : 16 July 2019 09:16:21
	Drawing Reference : 2912.19 - HA - PLBP - OPT1
	Revision Number : -

