




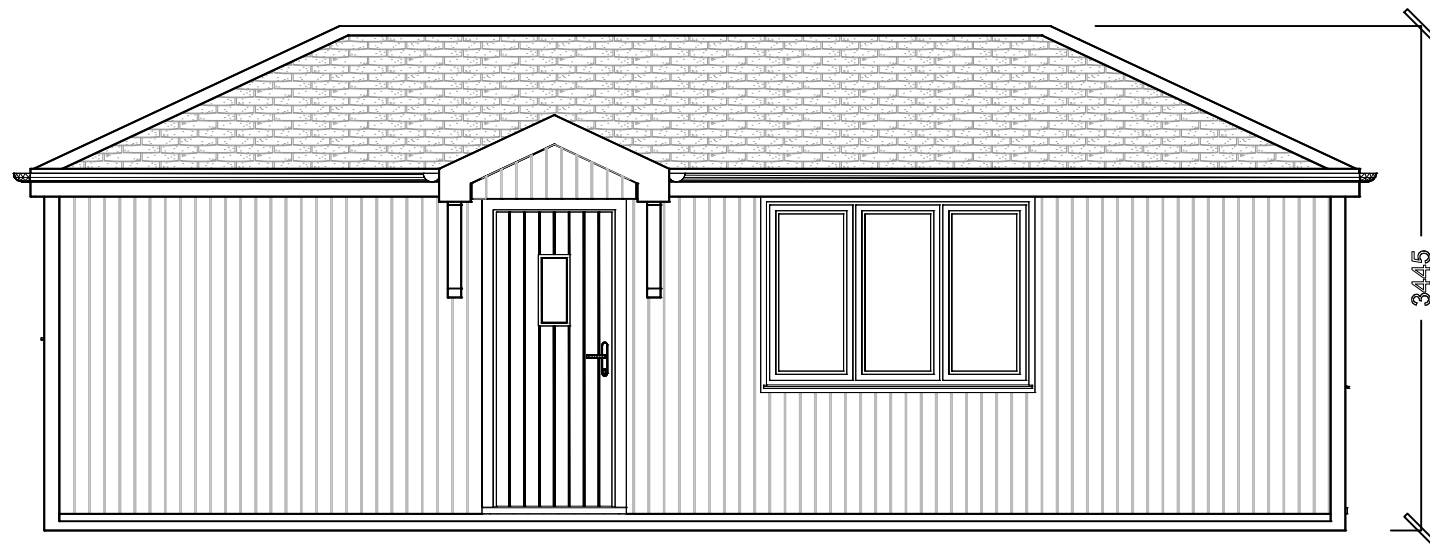


ELEVATION A

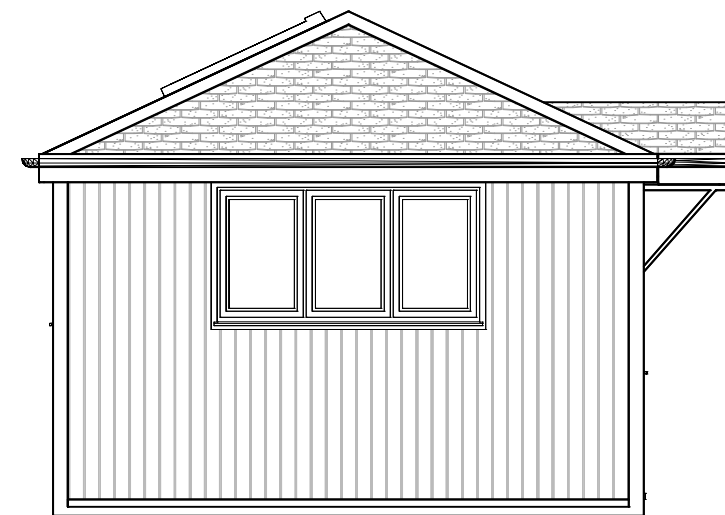

ELEVATION B

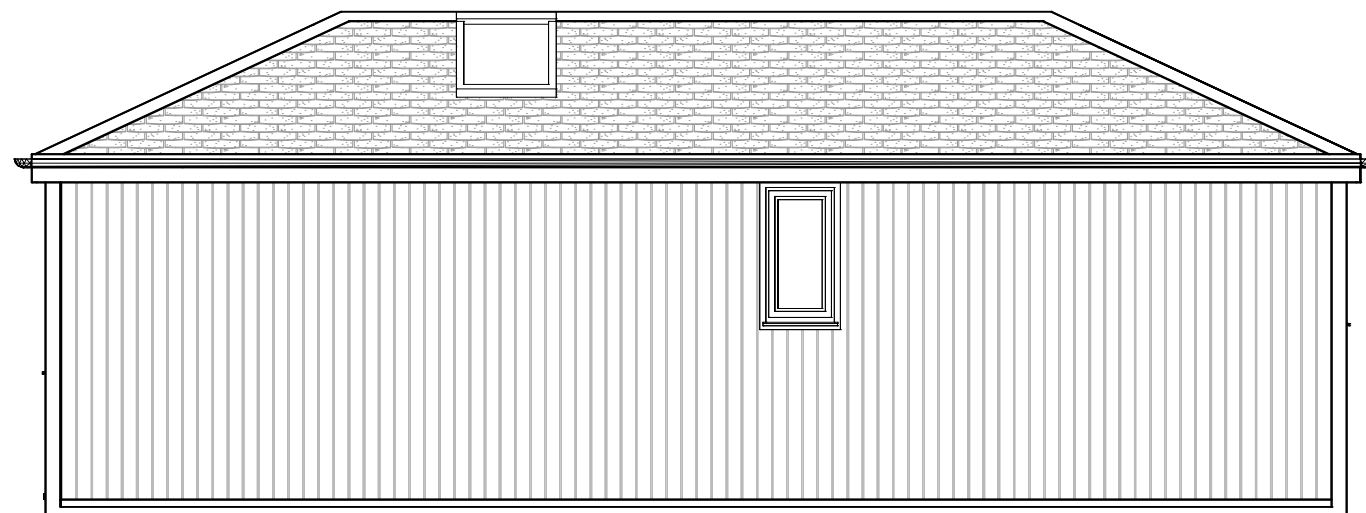

ELEVATION C

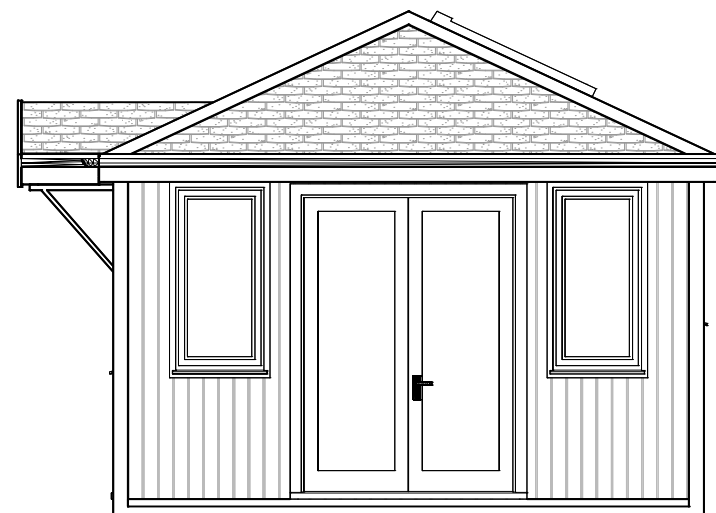

ELEVATION D

Site Address:

8 WILLOWHAYNE CLOSE,
EAST PRESTON,
LITTLEHAMPTON,
WEST SUSSEX,
BN16 1PF

ADDRESS
HOMELODGE BUILDINGS LTD.
UNIT 2, BEECHES INDUSTRIAL
PARK, LITTLETON ROAD,
CRAWLEY, WINCHESTER,
SO21 2QD
TEL: 01962 881 480

INFO
WRITTEN DIMENSIONS ARE IN ALL CASES
TO BE PREFERRED TO SCALED
DIMENSIONS. CONTRACTORS,
SUB-CONTRACTORS AND SUPPLIERS
MUST VERIFY ALL DIMENSIONS ON SITE.
*FURNITURE IS SHOWN FOR THE
PURPOSE OF ILLUSTRATION ONLY,
UNLESS OTHERWISE NOTED.



Drawn by :
RAF
Client :
MRS SHARP
Drawing Title :
PL ELEVATION
Scale :
1:50 @ A3
Date :
16 July 2019 09:16:21
Drawing Reference :
2912.19 - HA - PLEL - OPT1
Revision Number : -

