



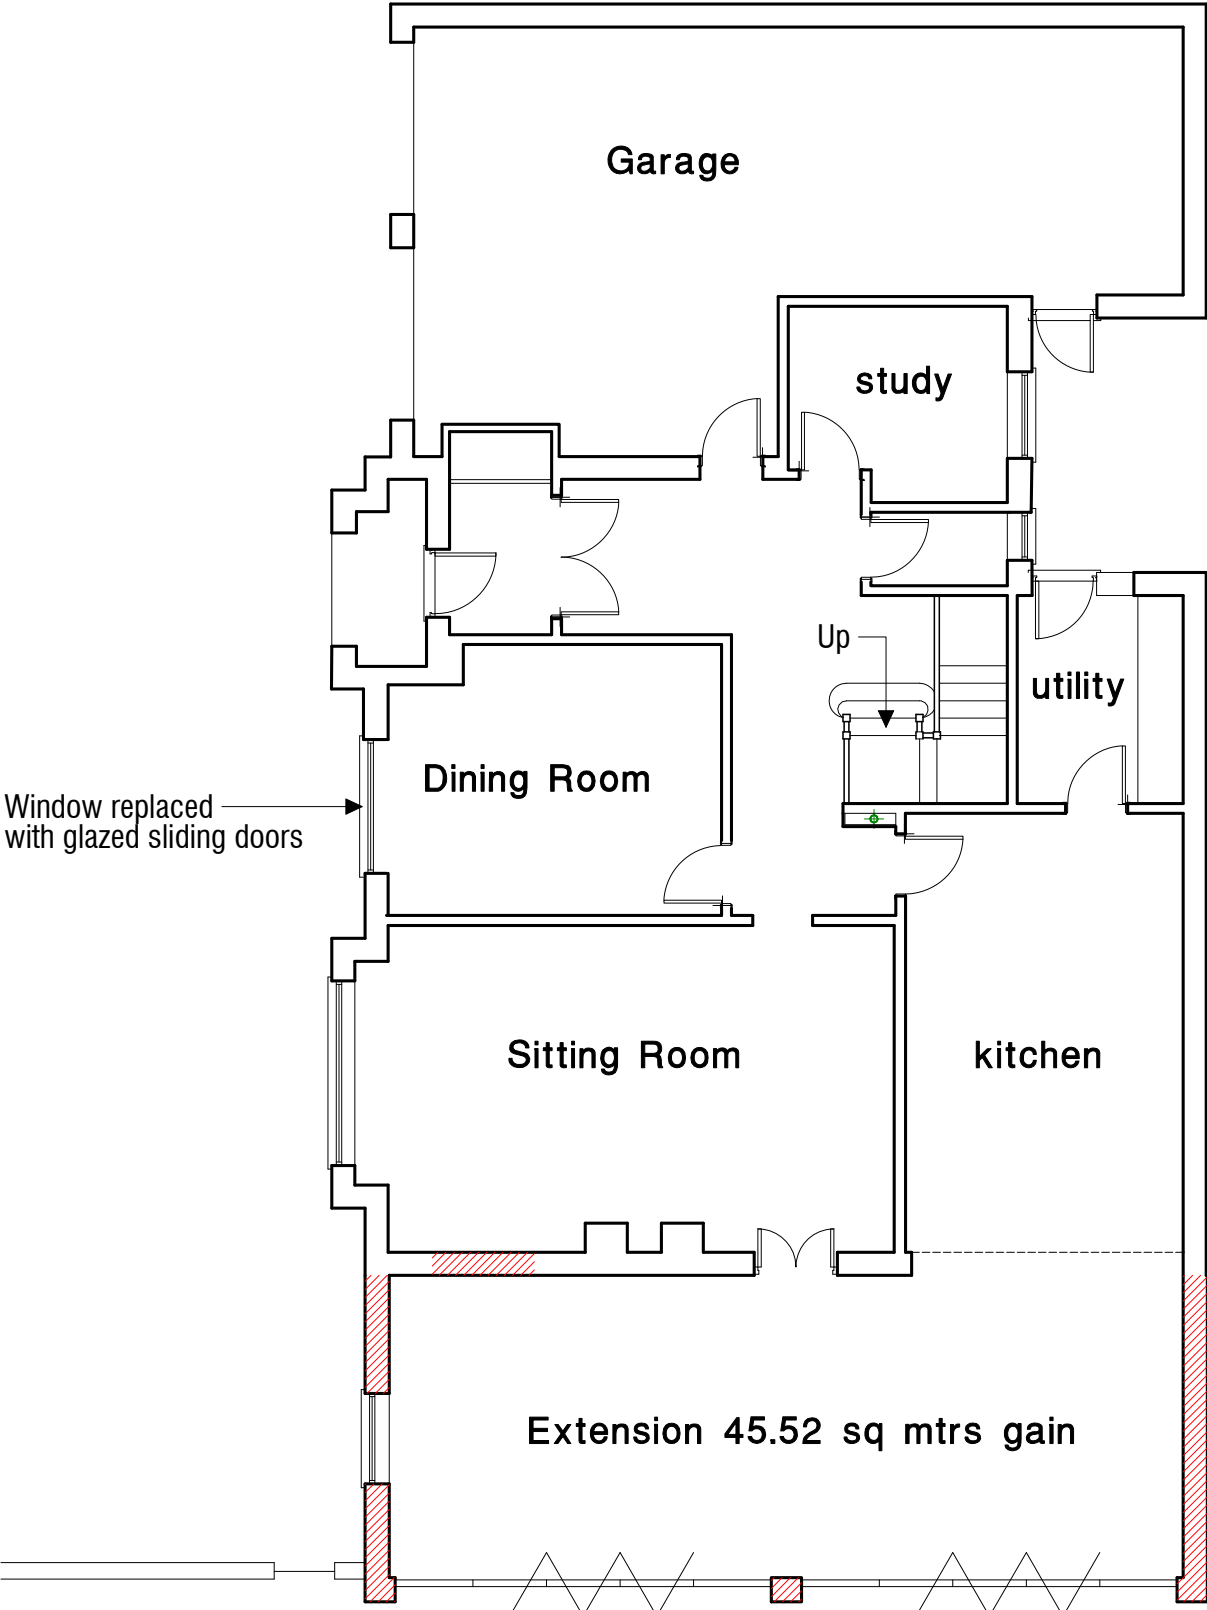

GROUND FLOOR PLAN

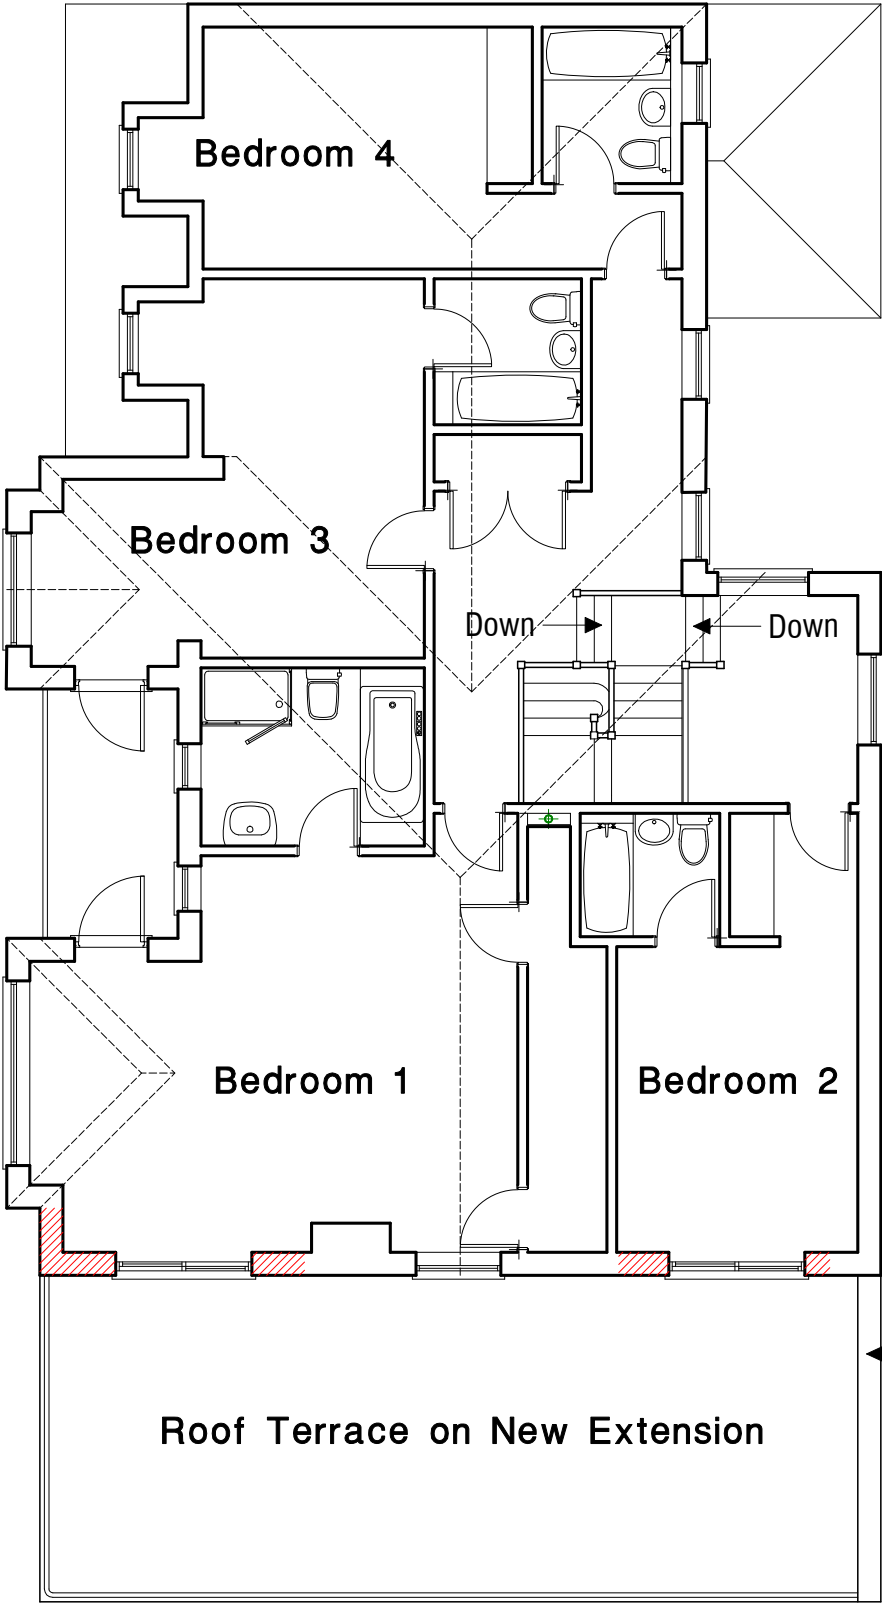

FIRST FLOOR PLAN



1:1250 scale PLAN



1:500 scale PLAN