




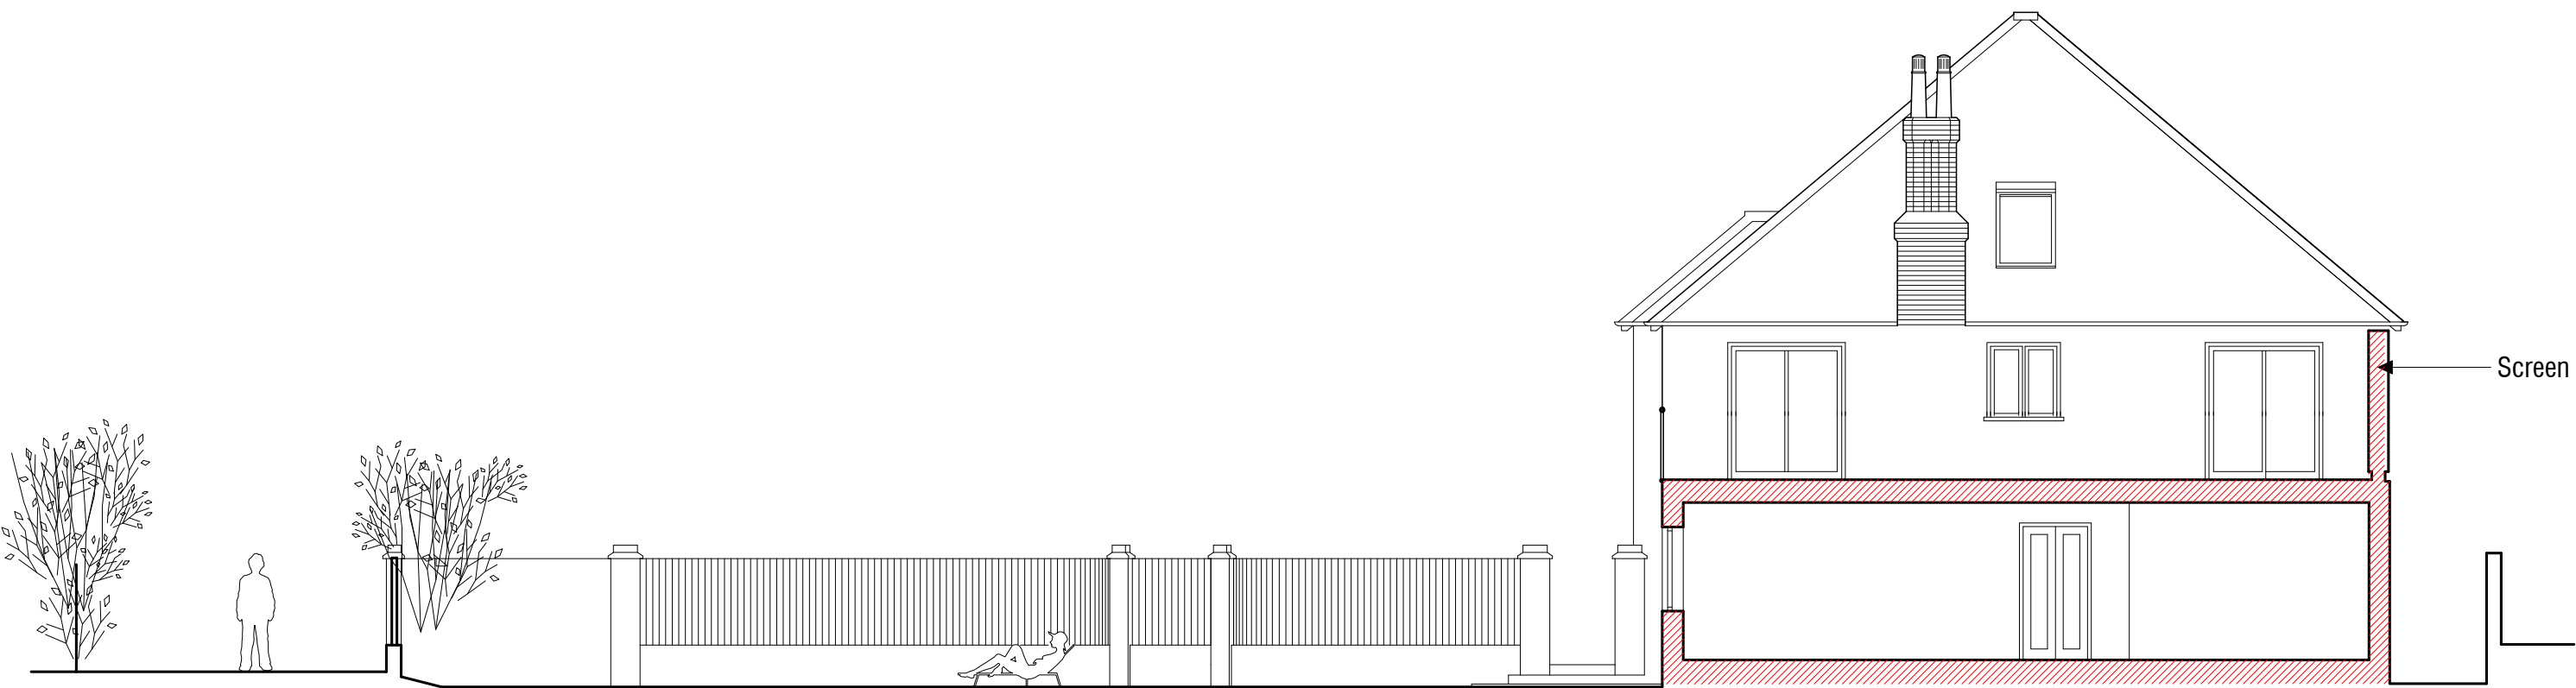


Long Section through Proposed Extension

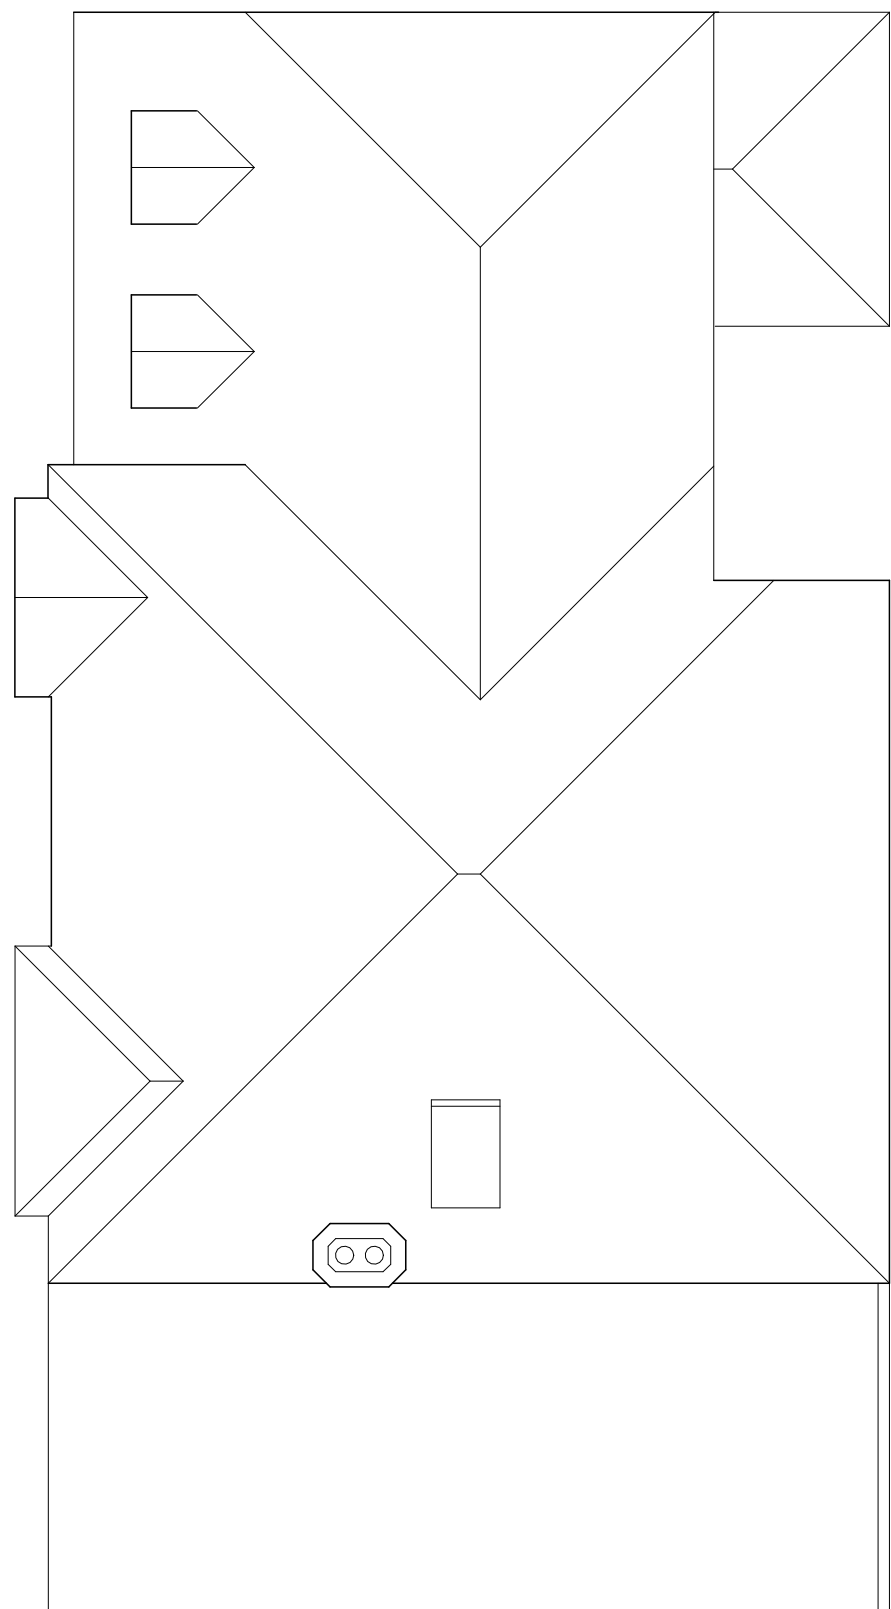

Roof Plan of House
AS PROPOSED

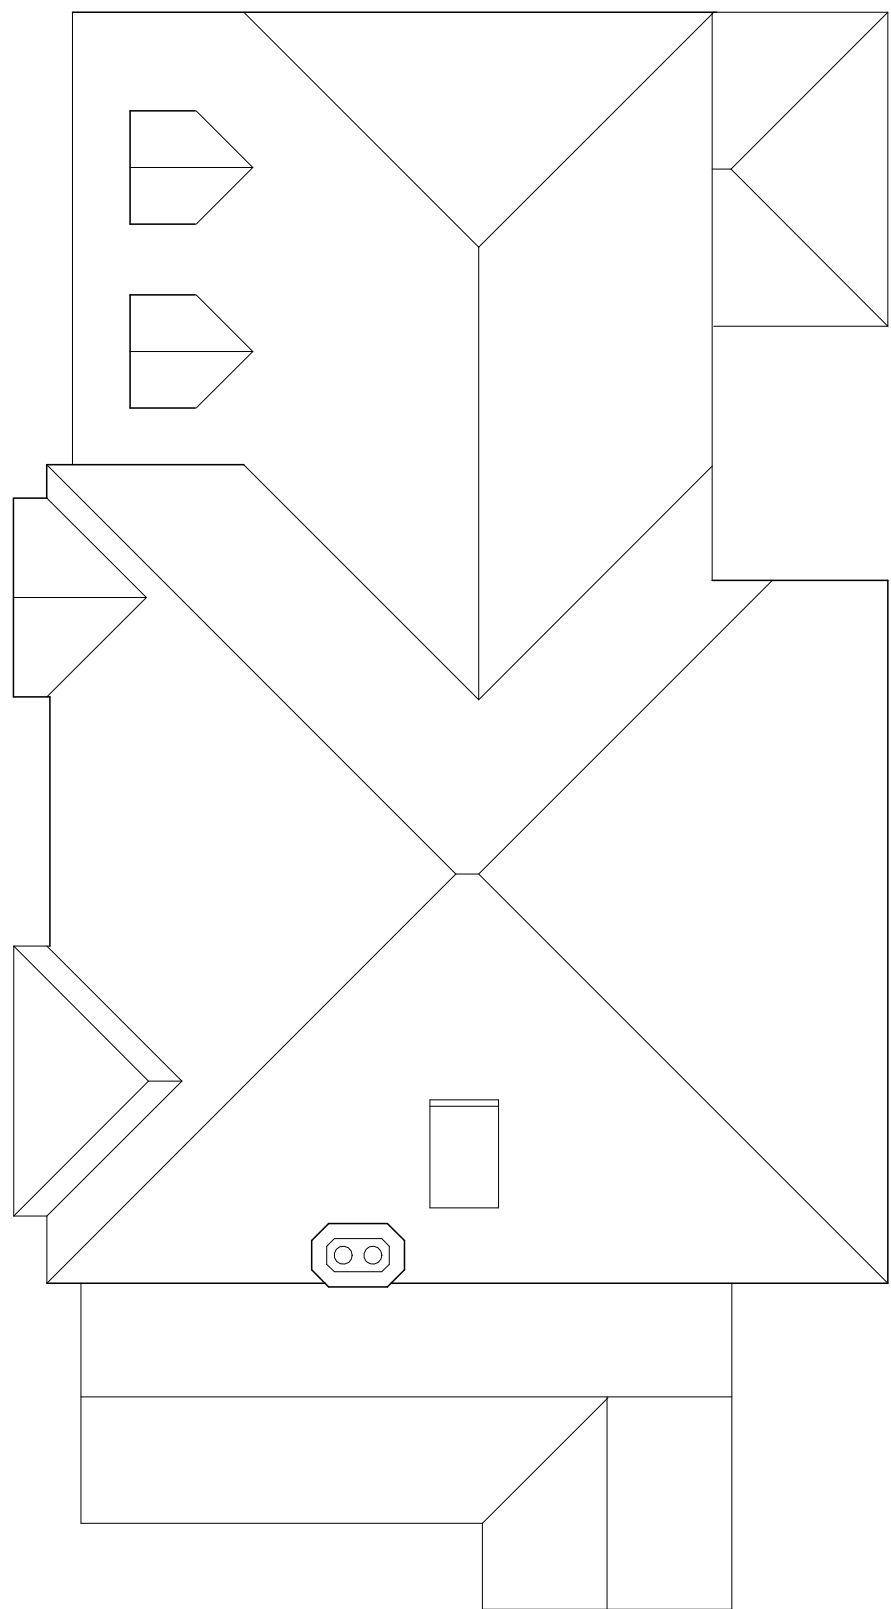

Roof Plan of House
AS EXISTING

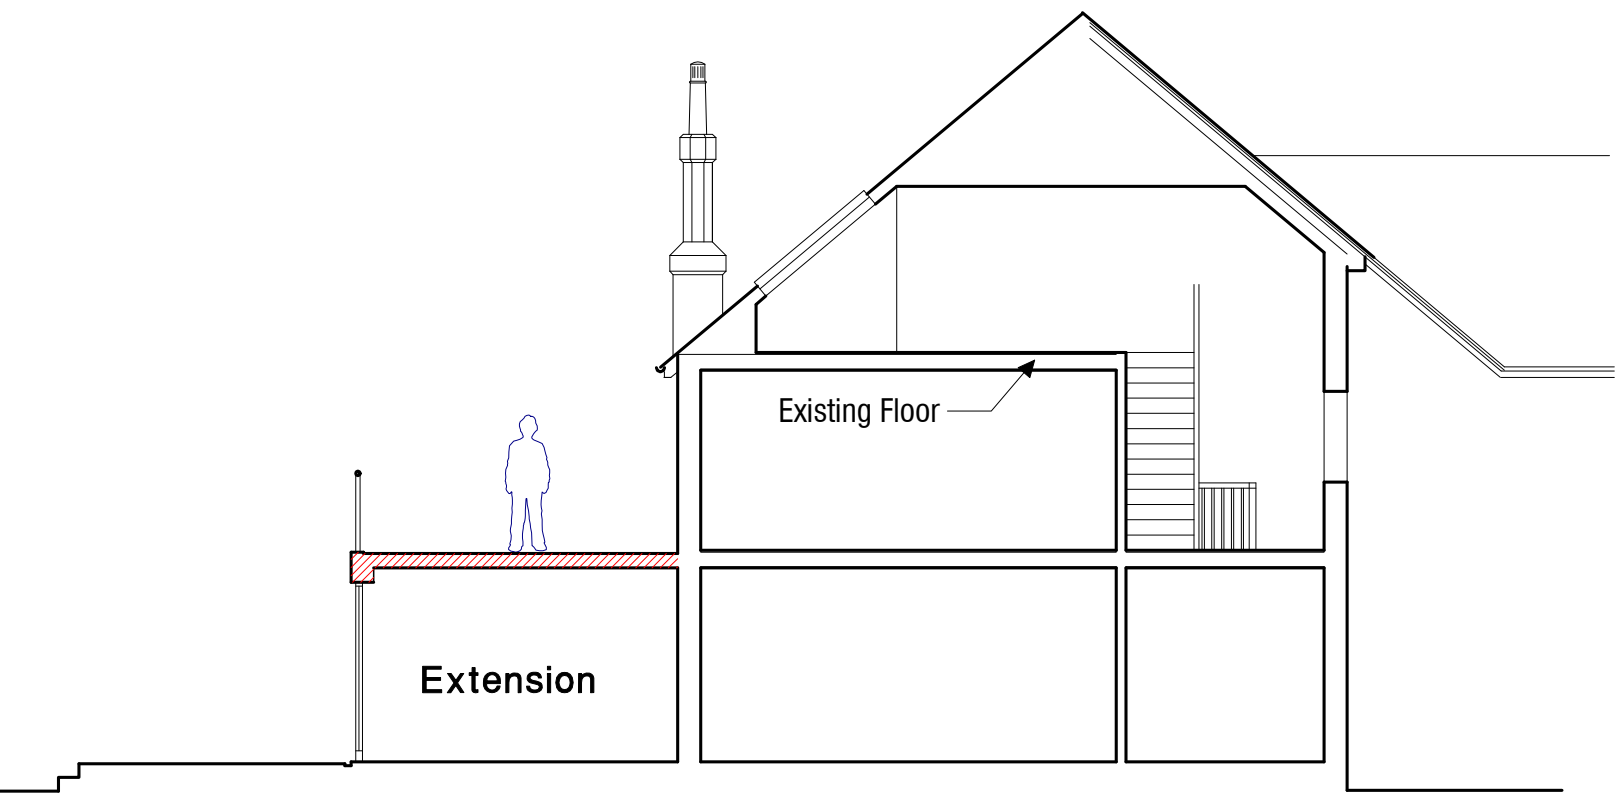

Section looking West