
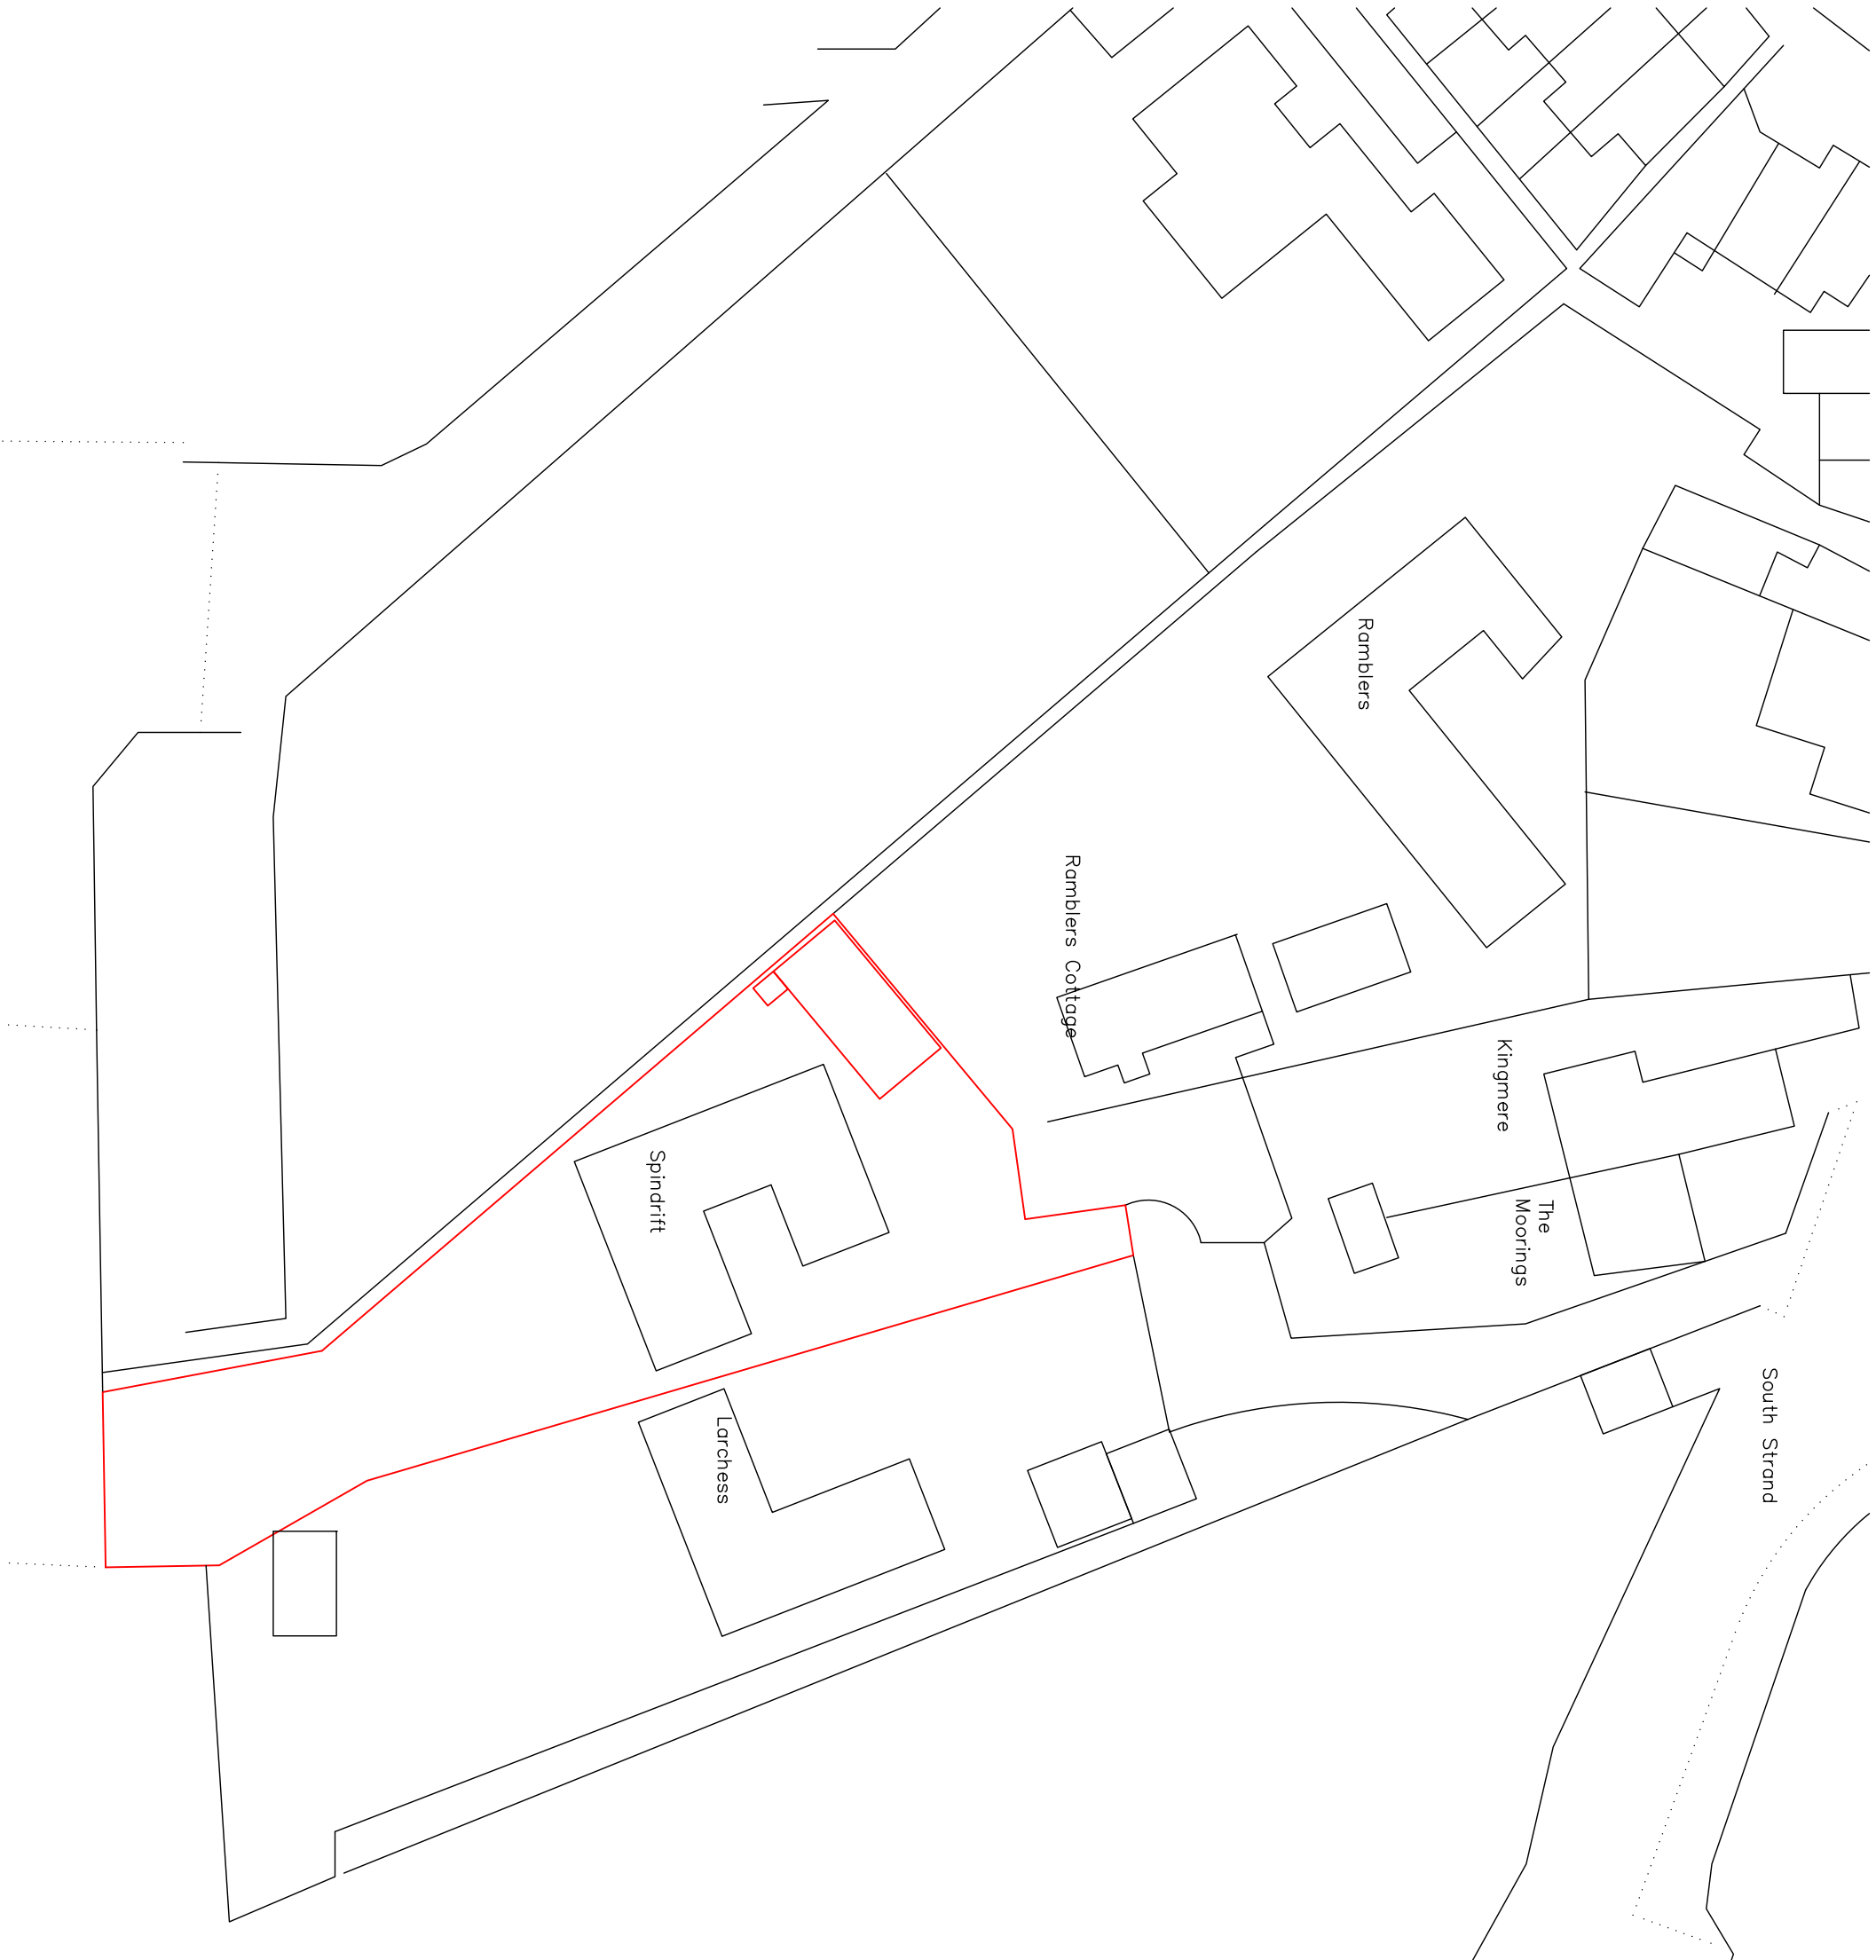


Amendments:—

Bryceson Shaw Associates

Surveyors and Designers

2 Wellesley Court, Fitzalan Road, Littlehampton,
West Sussex BN17 5JW
Tel. & Fax 01903 734381 Mobile: 07889 651301
E-mail: brycesonshaw@btinternet.com

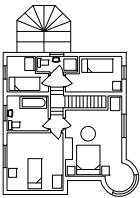

Project:

**Proposed garage and alterations; Spindrift, South strand,
East Preston BN16 1PN**

Drawing: Block plan

For:
Mr. & Mrs. Williams

Drawn:

August 2013

Scales:

No.

To scale when printed on A3