



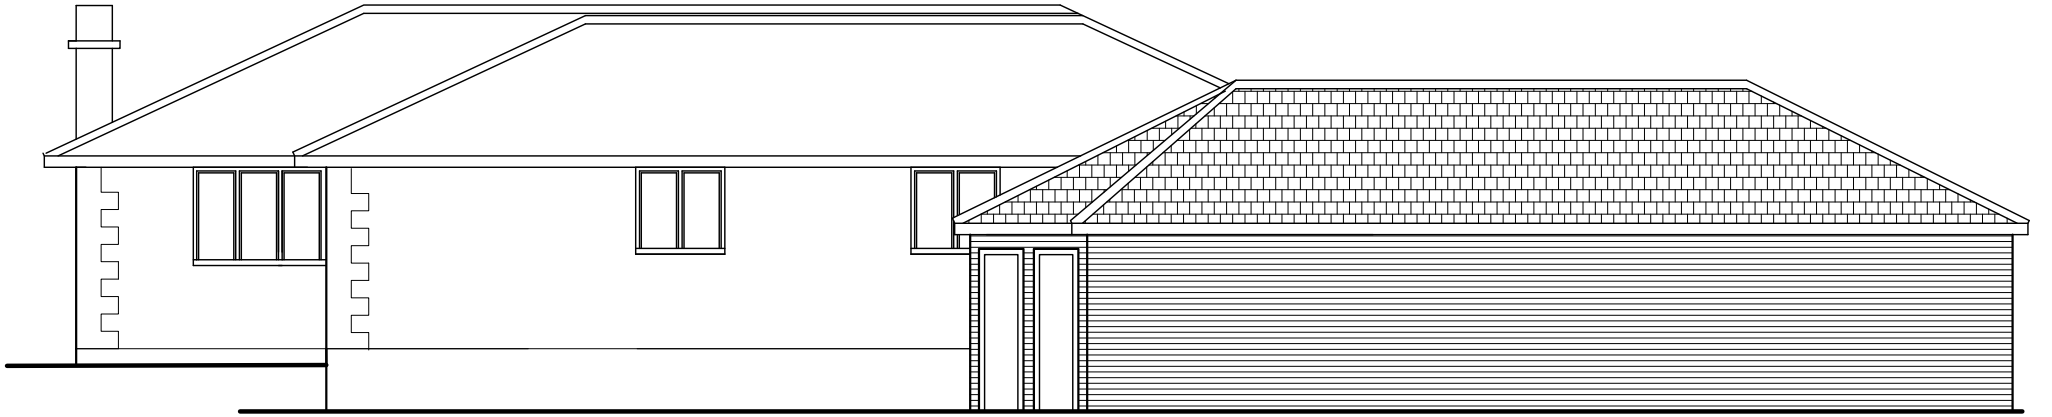

Front - North

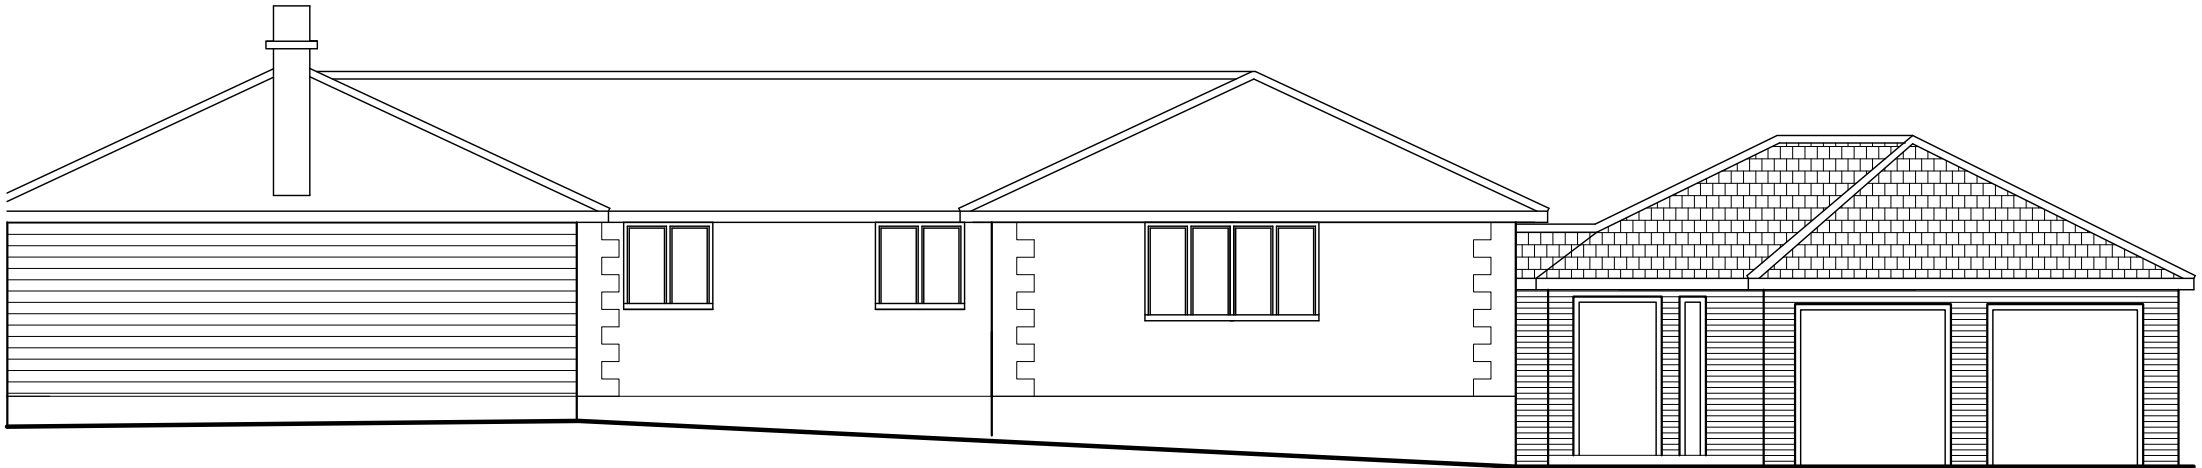

Side - East



Rear - South



Side - West

Proposed finishes:
 Roof; single lap tiles to match existing
 Walls; face brick to match existing to garage
 and Marley Cedral boarding to 3 elevations of
 house
 Fenestration; white uPVC to match existing style
 Fascias, soffites, gutters etc. all to match
 existing

Amendments: –

Bryceson Shaw Associates Surveyors and Designers 2 Wellesley Court, Fitzalan Road, Littlehampton, West Sussex BN17 5JW Tel. & Fax 01903 734381 Mobile: 07889 651301 E-mail: brycesonshaw@btinternet.com		
Project: Proposed garage and alterations; Spindrift, South strand, East Preston BN16 1PN		
Drawing: Proposed elevations and section		
For: Mr. & Mrs. Williams		
Drawn: PKS	Date: August 2013	
Scales: 1:50 1:100	No: 1474/01/04	
To scale when printed on A3		

