


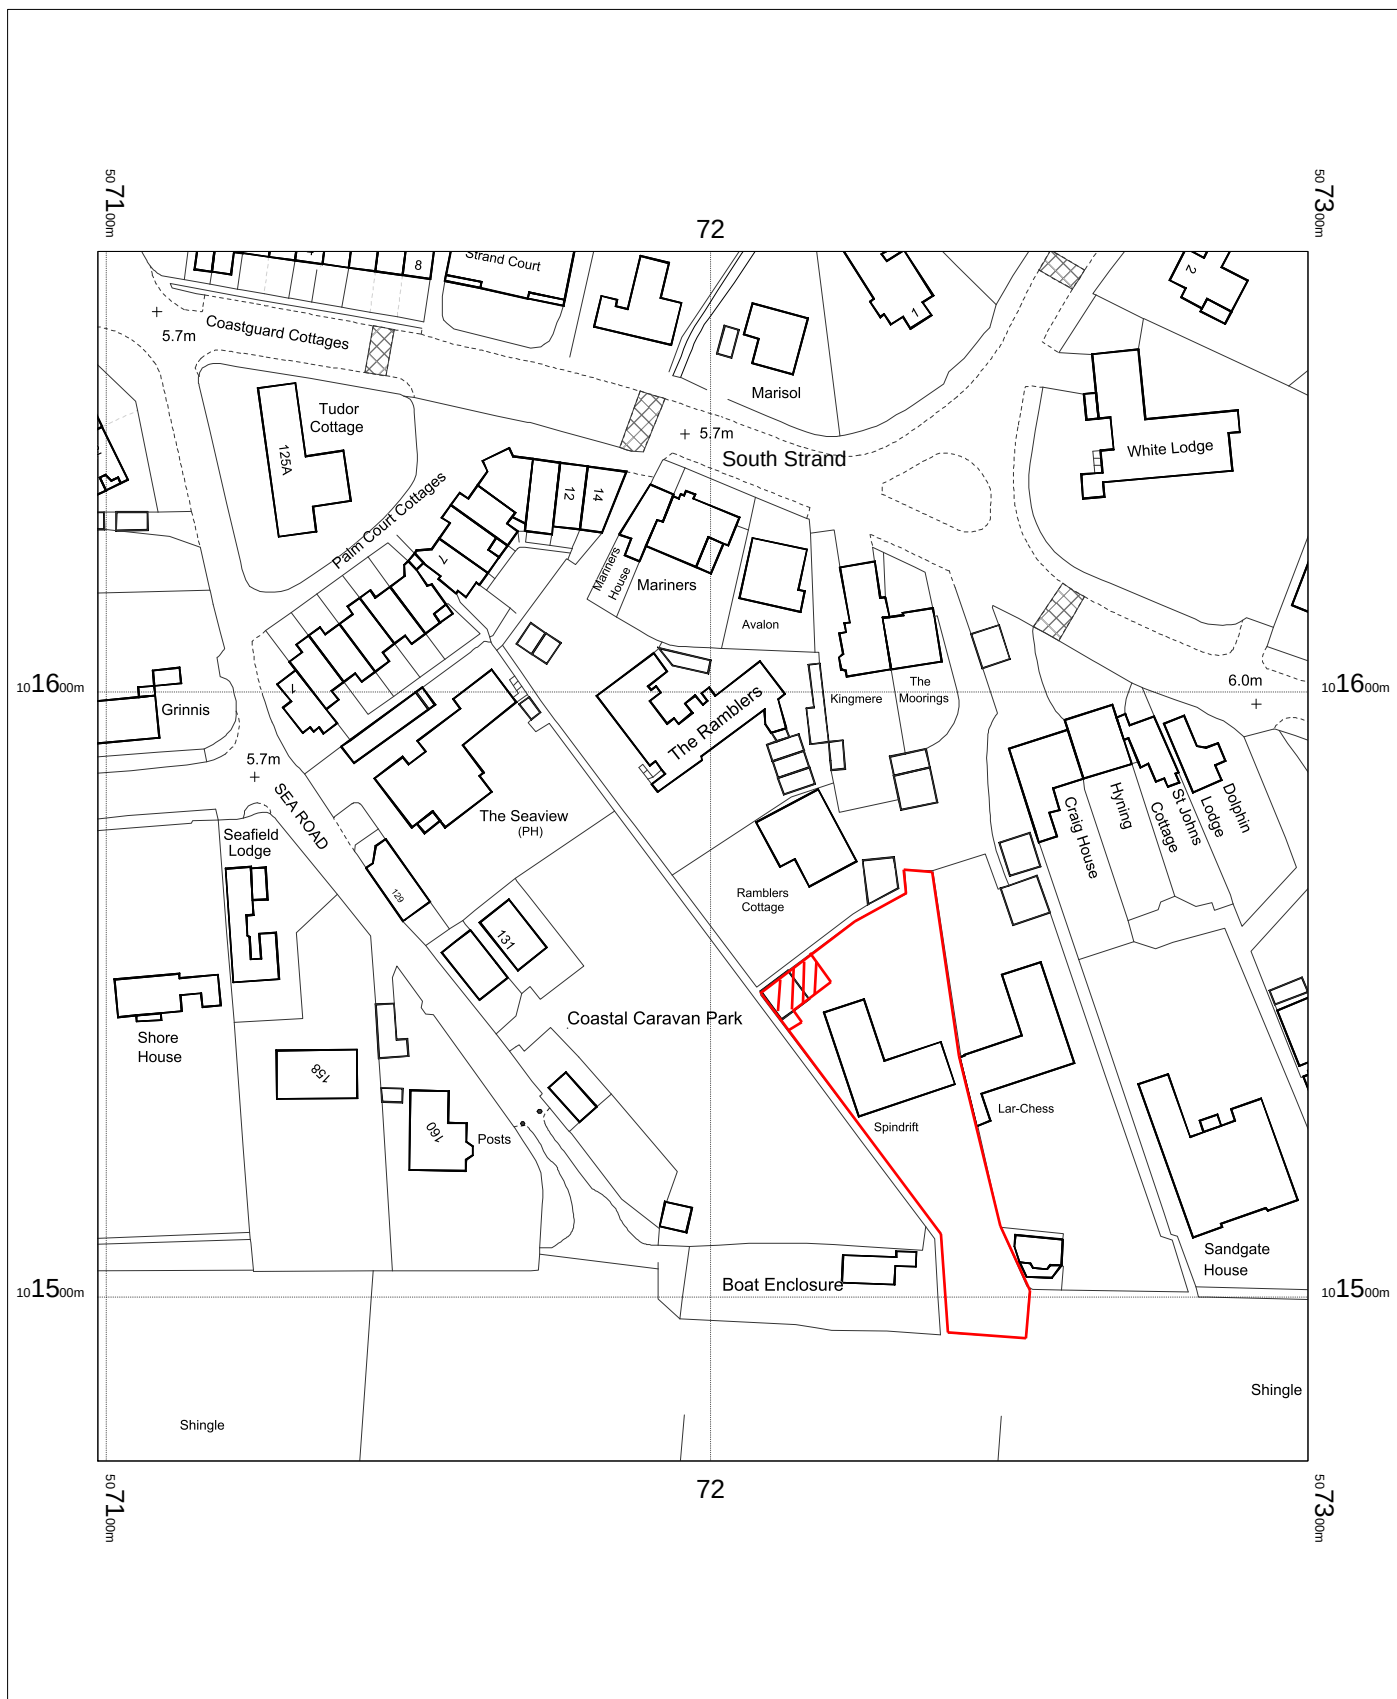


Spindrift, South Strand,
East Preston BN16 1PN
Ref.: 1474

OS Mastermap
21 August 2013, ID: CM-00252226
www.centremapslive.co.uk

1:1250 scale print at A4, Centre: 507199 E, 101573 N

©Crown Copyright. Licence no. 100019980

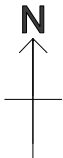

Surveyors and Designers

Building design
Planning
Surveys
Glazed structures



Bryceson Shaw Associates

Tel/Fax 01903 734381
E-mail brycesonshaw@btinternet.com

