

FRONT ELEVATION
WESTERN

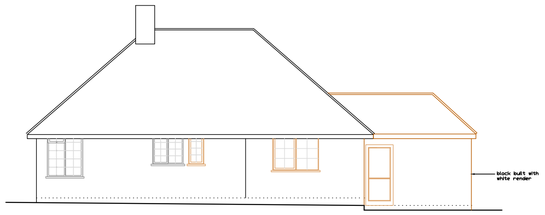

SIDE ELEVATION
SOUTHERN



REAR ELEVATION
EASTERN

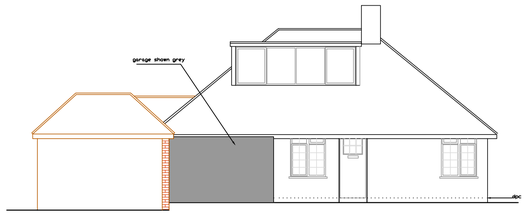

SIDE ELEVATION
NORTHERN

PROPOSED ELEVATIONS 1:100

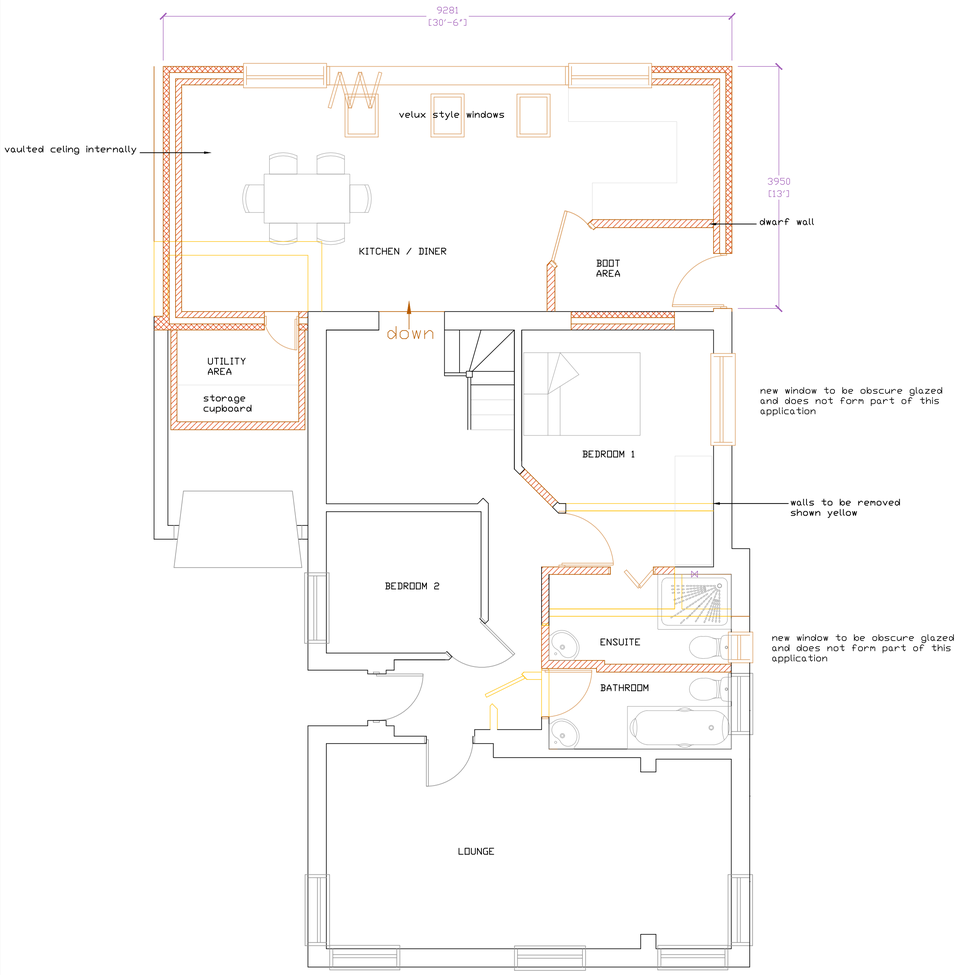

GROUND FLOOR

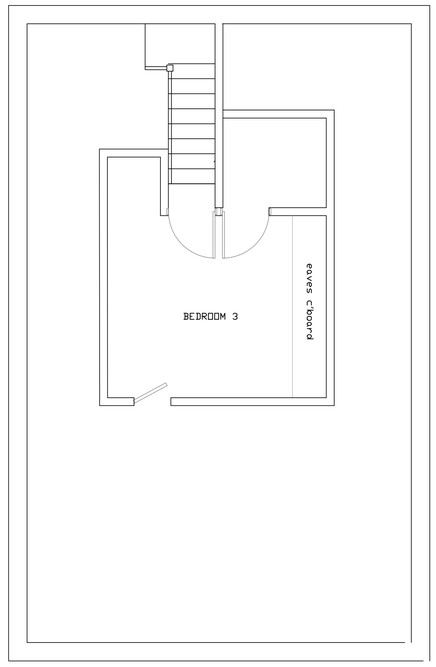

FIRST FLOOR

PROPOSED FLOOR PLANS 1:50

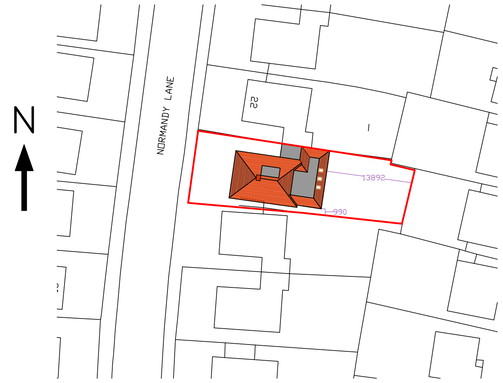

BLOCK 1:500



LOCATION 1:1250

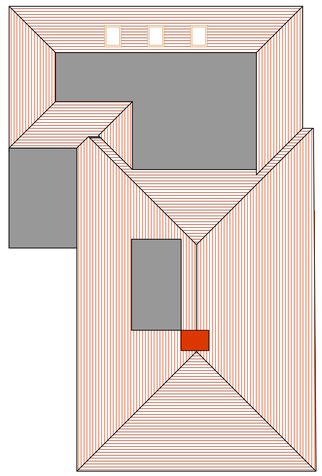

PROPOSED ROOF PLAN 1:100

5 0 5 10 15 20 25
Scale bar 1:500

5 0 10 20 30 40 50
Scale bar 1:1250

All dimensions to be checked on site prior to commencement of work, except for planning purposes.

This drawing is the copyright of
CALDOTEC LTD
and may not be copied, altered or reproduced in any way without written authority.

CALDOTEC LTD
11 THE PARADE
WILLOWHAYNE CRESCENT
EAST PRESTON
WEST SUSSEX
BN16 1NS
Telephone
01903 859176

PROPOSED FLOOR PLANS, ELEVATIONS, ROOF PLAN, BLOCK & LOCATION
20 NORMNDY LANE
EAST PRESTON
WEST SUISSEX
BN16 1LZ

CLIENT Mrs S. Hazzard

Issue	Details	By	Date
	NO changes to utility		
	NO window notes		

SCALE AS SHOWN on A1
DATE 9/07/2015
DRAWING NUMBER 14072/0206